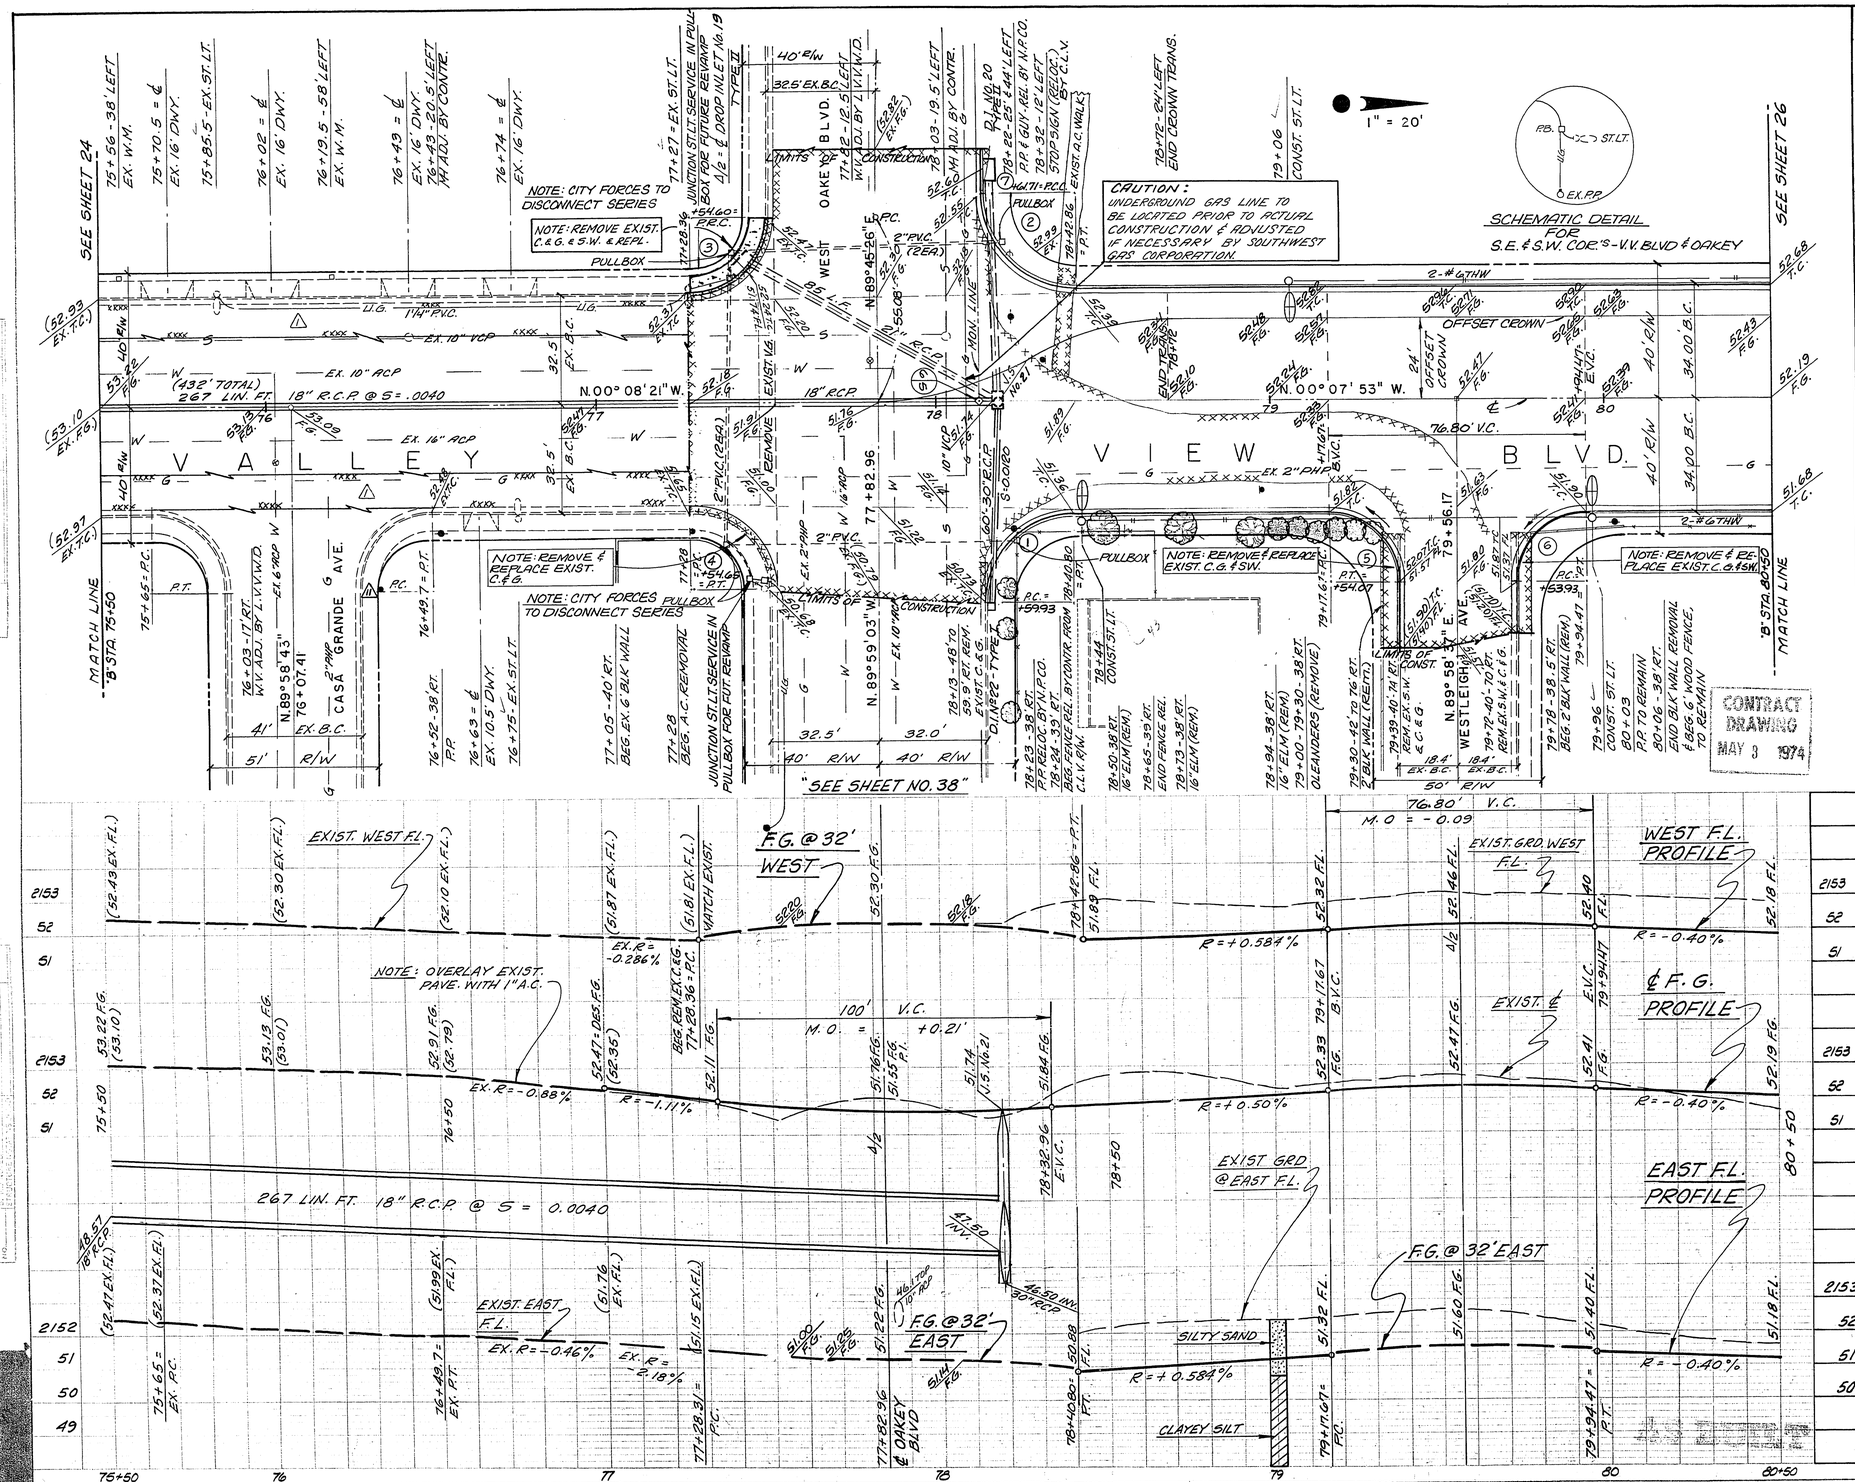

APPROXIMATE QUANTITY ESTIMATE

ITEM	DESCRIPTION	R S H	C L V	CLV-SID	TOTAL	UNIT
201.100	ROADWAY EXCAVATION	1448			1448	C.Y.
302.100	TYPE I GRAVEL BASE	284		42	326	C.Y.
302.200	TYPE II GRAVEL BASE	375		28	403	C.Y.
302.202	ASPHALT CONCRETE PAVEMENT 1" OVERLAY	76			76	TON
331.002	ASPHALT CONCRETE PAVEMENT - 4" △	699		46	745	TON
334.008	1/2" PLANTMIX BITUMINOUS OPEN-GRADED SURFACE	4067		204	4271	S.Y.
333.500	CONCRETE "L" TYPE CURB & GUTTER (24" WIDE)	332		204	556	LN. FT.
340.014	CONCRETE SIDEWALK	153			153	SQ. FT.
340.114	BITUMINOUS PRIME COAT △	777		51	828	GAL.
334.800	CONCRETE REMOVAL	1100			1100	SQ. FT.
200.110						
202.300	REMOVE TREES (4" - 10")		6		6	EA.
202.400	REMOVE TREES (OVER 10")		3		3	EA.
	SEE SHEET 42 FOR STORM DRAIN					
512.500	ADJUST SANITARY SEWER MANHOLE		2		2	EA.
400.222	STREET LIGHT INSTALLATION		2	1	3	EA.
890.103	FUTURE TRAFFIC SIGNAL INSTALLATION		1		1	L.S.

CURVE DATA

NO.	Δ	BCR	L	T	PLR
7	0°38'16"	1167.70'	13.00'	6.50'	1167.70'
6	89°53'30"	20.00'	31.38'	19.96'	25.00'
5	90°06'30"	20.00'	31.45'	20.04'	25.00'
4	90°09'18"	22.00'	34.62'	22.06'	15.00'
3	90°06'13"	22.00'	34.60'	22.04'	15.00'
2	89°53'19"	27.50'	43.14'	27.45'	20.00'
1	89°51'10"	26.00'	40.77'	25.93'	20.00'

BENCH MARK

NO.	ELEV.	DESCRIPTION
11	51.72	CLV. B.M. #1615C2 - NE COR. CASA GRANDE INT.

REVISIONS

REV.	DATE	DESCRIPTION	APP'D
△	5-16-74	OMIT HEATER REMIX - ADD PAVE	

DELTA ENGINEERING INC.
4239 W. SAHARA AVE.
LAS VEGAS, NEV. 89102
PHONE: (702) 876-0330

VALLEY VIEW BLVD.

SPRING MOUNTAIN RD. TO CHARLESTON BLVD.

"B" STA. 75 + 50 TO 80 + 50

H. SCALE: 1"=20'	V. SCALE: 1"=2'	DES: D.P.	DWG. NO. 107-V926
W.O. NO. 711102	CHK'D.	DWN: E.C.	FILE NO.
APPROVED		DATE: 5-3-74	SHEET 25 OF 45

PLATE 1, PLAN-PROFILE
KEUFFEL & ESSER CO.

21-4-29