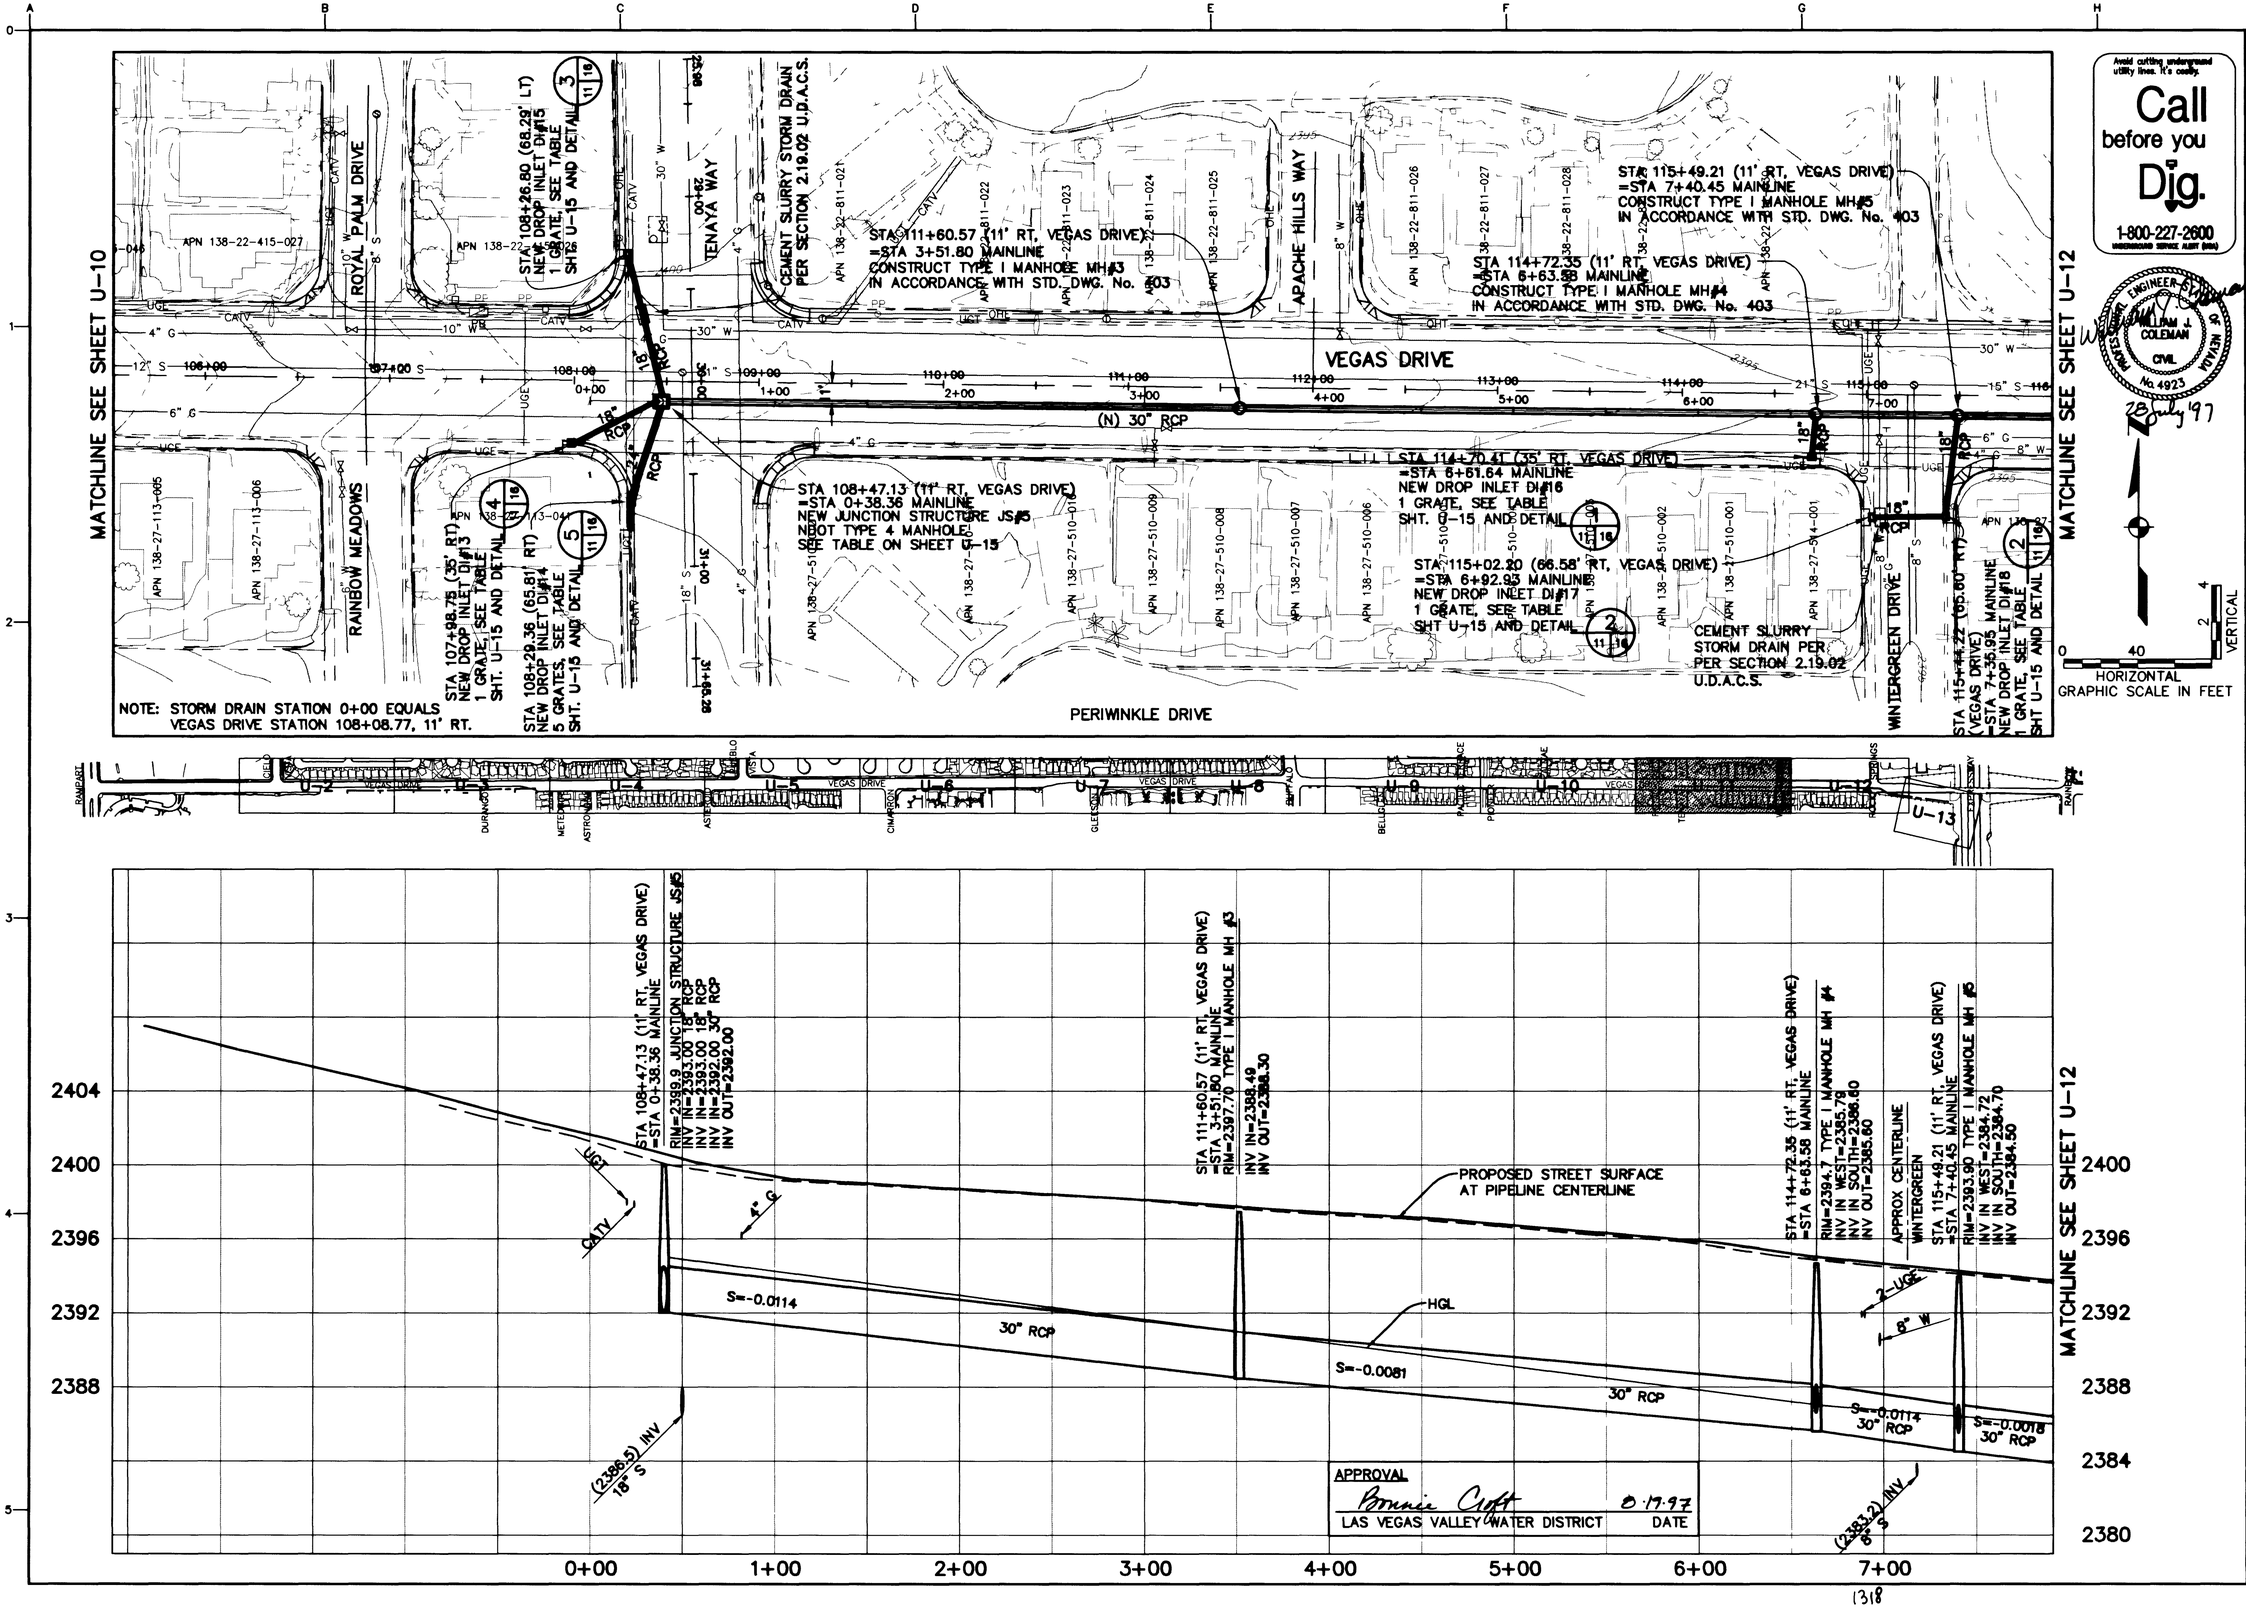

Avoid cutting underground utility lines. It's costly.

Call before you Dig.

1-800-227-2600

USE OF DOCUMENTS

THIS DOCUMENT, INCLUDING THE INCORPORATED DESIGNS, IS AN INSTRUMENT OF SERVICE FOR THIS PROJECT AND SHALL NOT BE USED FOR ANY OTHER PROJECT WITHOUT THE WRITTEN AUTHORIZATION OF KENNEDY/JENKS CONSULTANTS

NO.	REVISION	DATE	BY

DESIGNED VAL
DRAWN RWR
CHECKED

Kennedy/Jenks Consultants
1455 E. Tropicana Avenue, Suite 300
Las Vegas, NV 89119

CITY OF LAS VEGAS - STREET IMPROVEMENTS
VEGAS DRIVE - RAMPART TO ROCK SPRINGS

UTILITY PLAN AND PROFILE

DWG NO 107-V2884
JOB NO 967018.04
DATE JULY 1997
SHEET 29 OF 50
U-11

1318

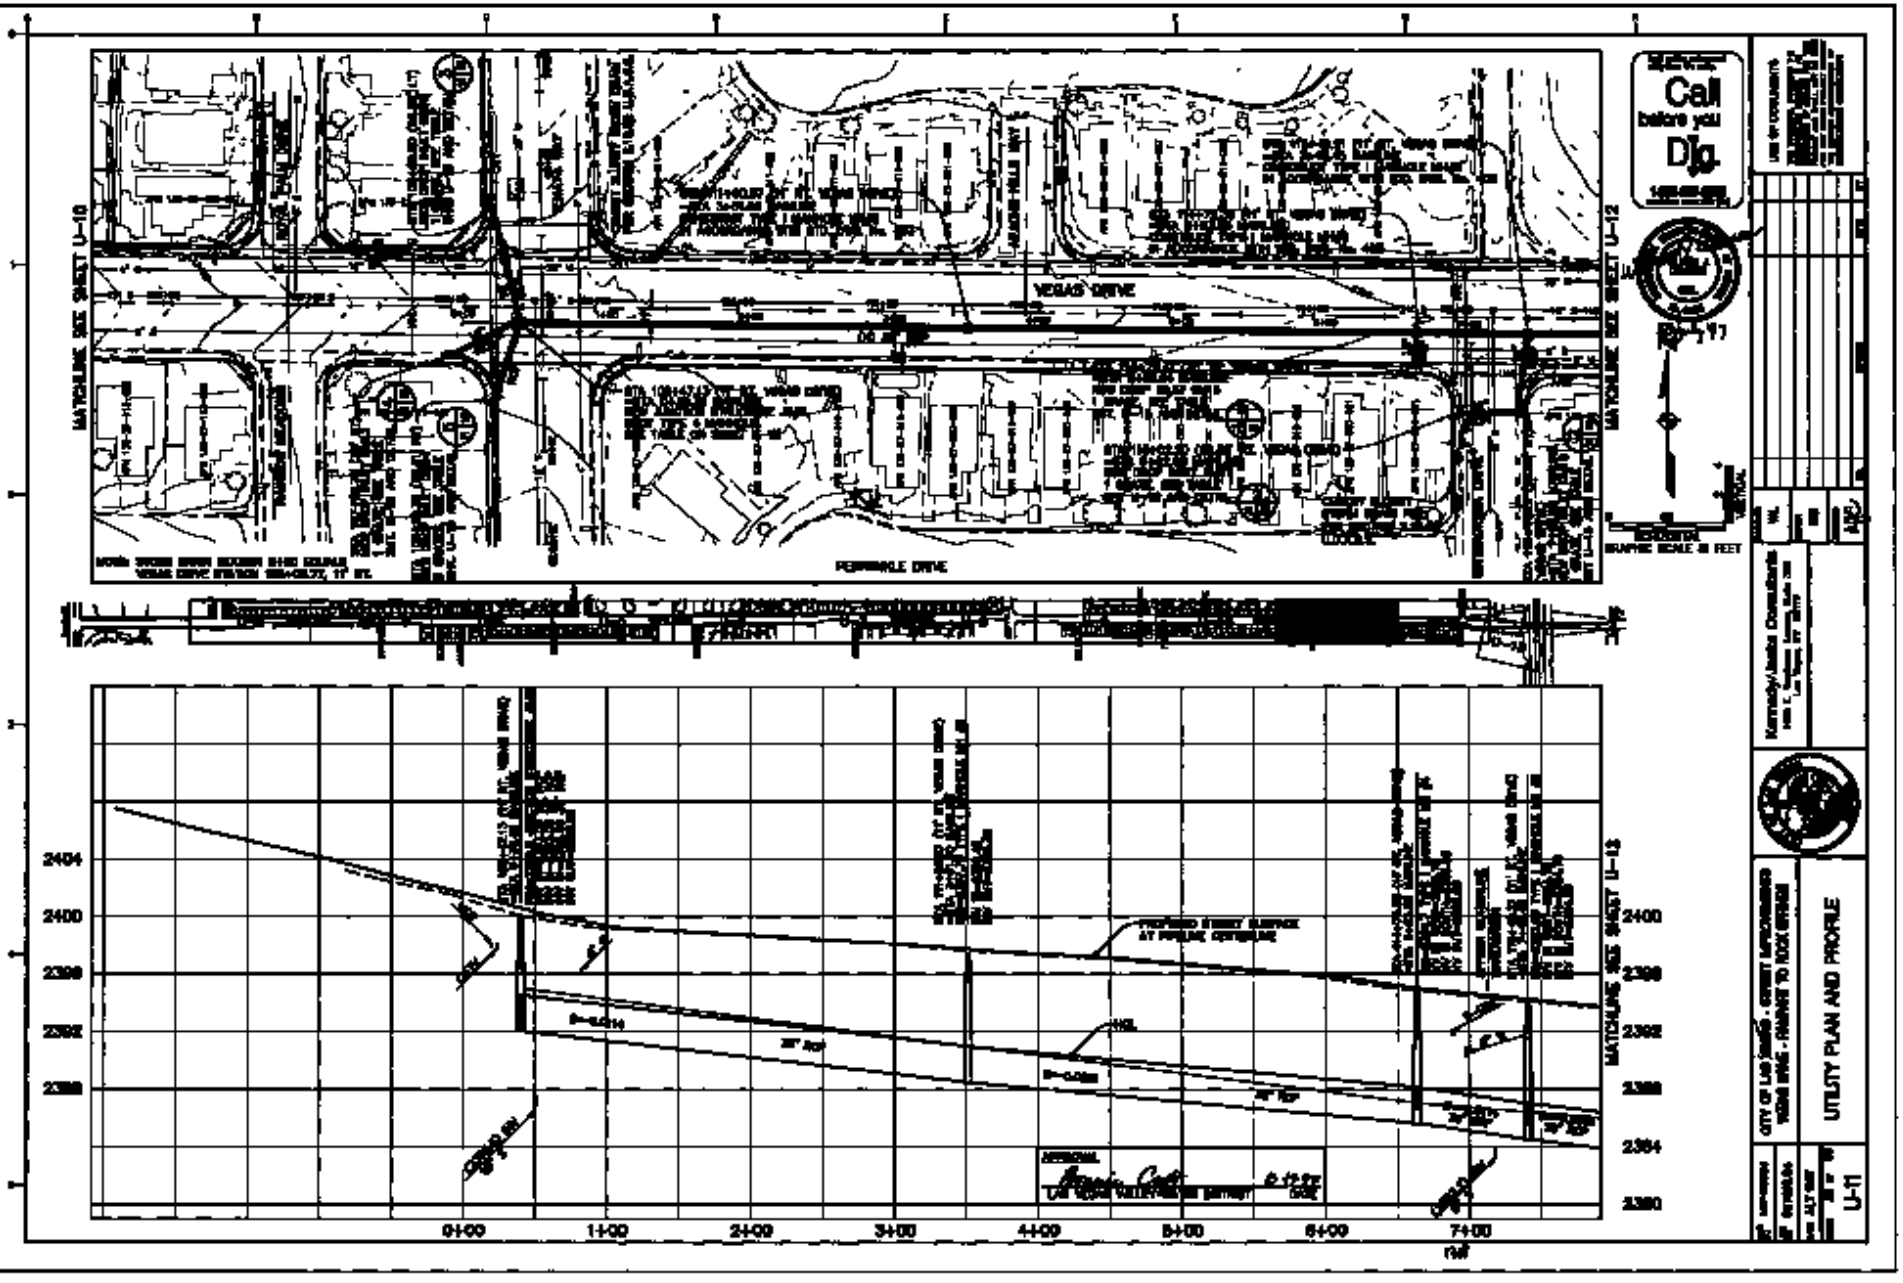
MATCHLINE SEE SHEET U-10
MATCHLINE SEE SHEET U-12
VEGAS DRIVE
PERIWINKLE DRIVE
Call before you Dig.
GRAPHIC SCALE IN FEET
2404
2400
2396
2392
2388
2384
2380
0+00
1+00
2+00
3+00
4+00
5+00
6+00
7+00
Kennedy/Jenks Consultants
CITY OF LAS VEGAS - STREET IMPROVEMENTS
VEGAS DRIVE - RAINBOW TO HOOVER DRIVE
UTILITY PLAN AND PROFILE
U-11