NOTE:
CONSTRUCT CIRCULAR CONCRETE COLLARS ON ALL EXISTING AND PROPOSED SEWER MANHOLES WITHIN THE SCOPE OF THIS PROJECT.

NOTE:
STA.88+52 TO MICHAEL WAY NORTH OF CENTERLINE IS CLARK COUNTY PROPERTY (N.A.P.)

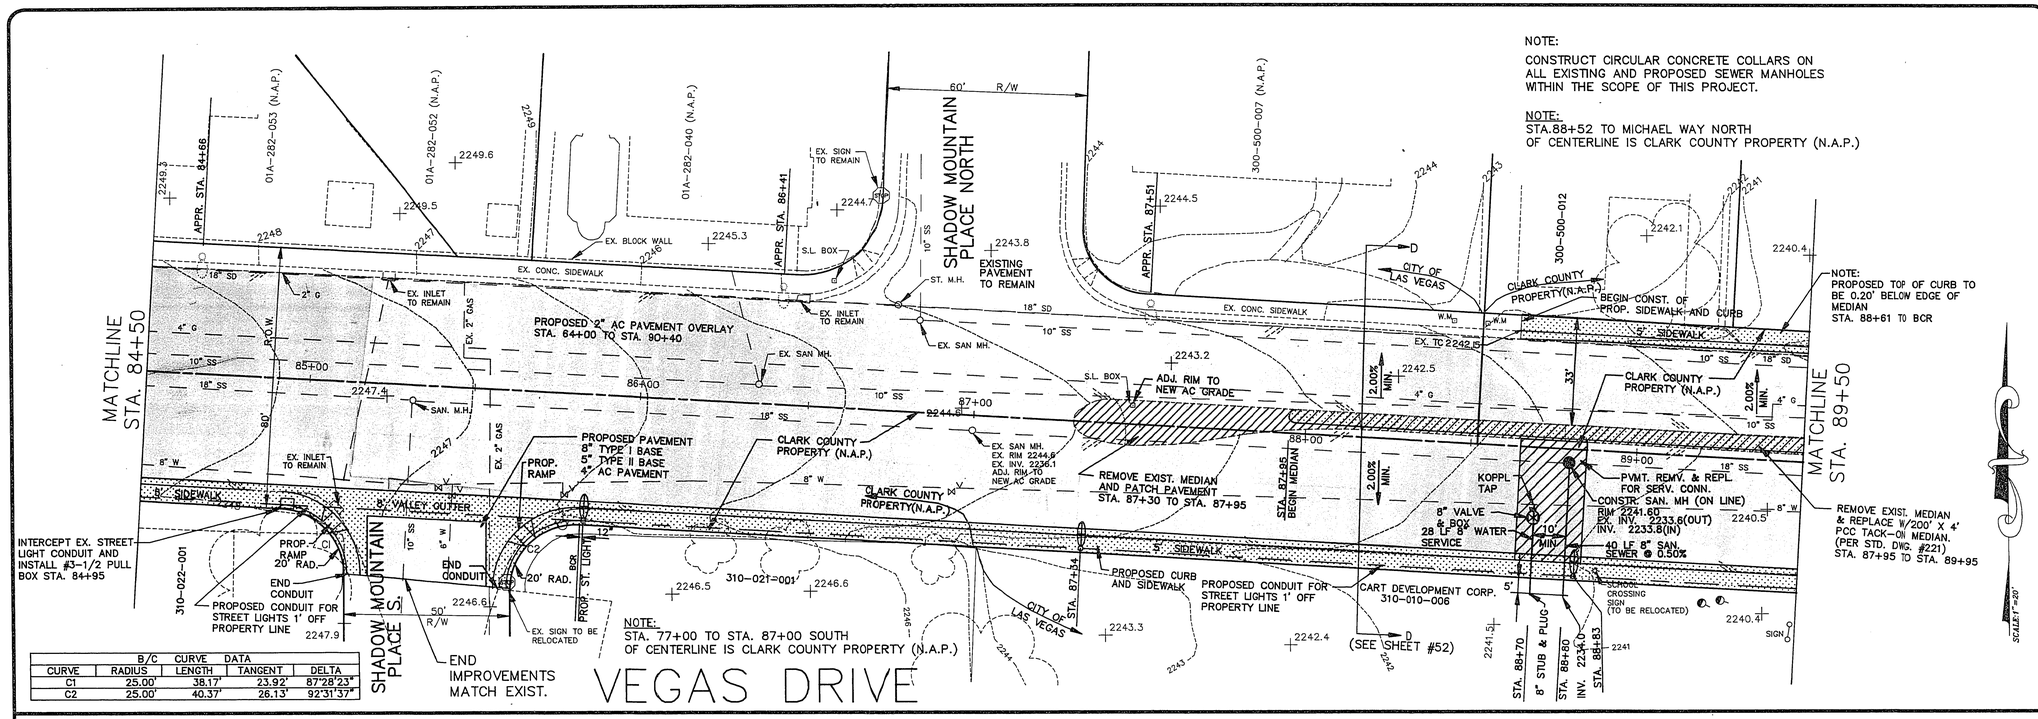

B/C CURVE DATA				
CURVE	RADIUS	LENGTH	TANGENT	DELTA
C1	25.00'	38.17'	23.92'	87°28'23"
C2	25.00'	40.37'	26.13'	92°31'37"

NOTE:
STA. 77+00 TO STA. 87+00 SOUTH OF CENTERLINE IS CLARK COUNTY PROPERTY (N.A.P.)

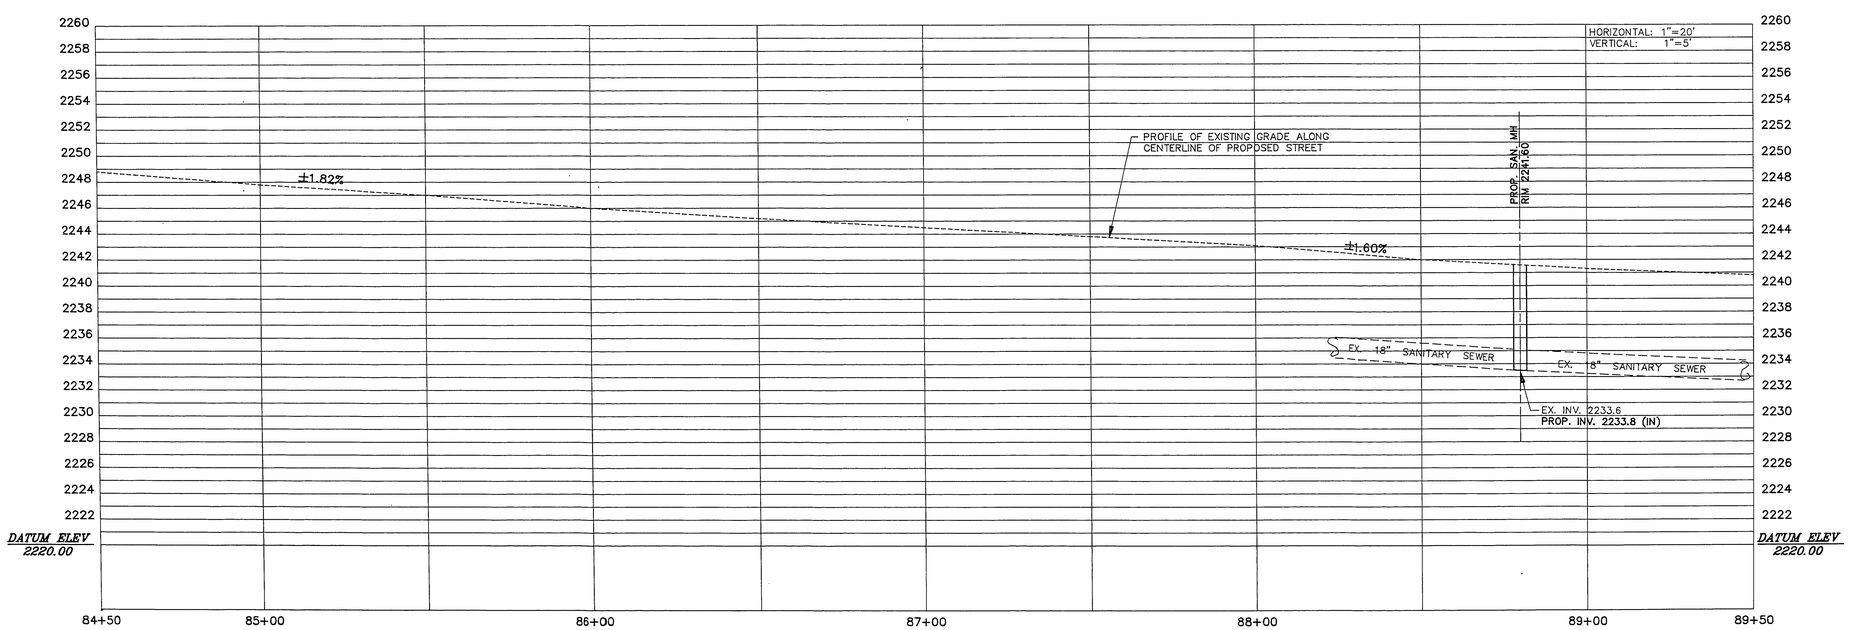

NOT FOR CONSTRUCTION

CASHDAN
844 EAST SAHARA
LAS VEGAS, NEVADA 89104
(702) 735-7895
FAX (702) 735-3190
LAND SURVEYING
CIVIL ENGINEERING
STRUCTURAL ENGINEERING
FORENSIC ENGINEERING

PROJECT TITLE:
VEGAS DRIVE
STREET REHABILITATION
CITY OF LAS VEGAS
NEVADA

NO.	DATE	REVISION	APPVL.

SEAL:

DATE: OCTOBER 28, 1991
JOB NO.: 90-850
SCALE: 1"=20'
DRAWN: D.P.W.
DESIGNED: B.P.T.
CHECKED: E.J.F.
SHEET: 23 OF 54
107-V1902

27-3-189