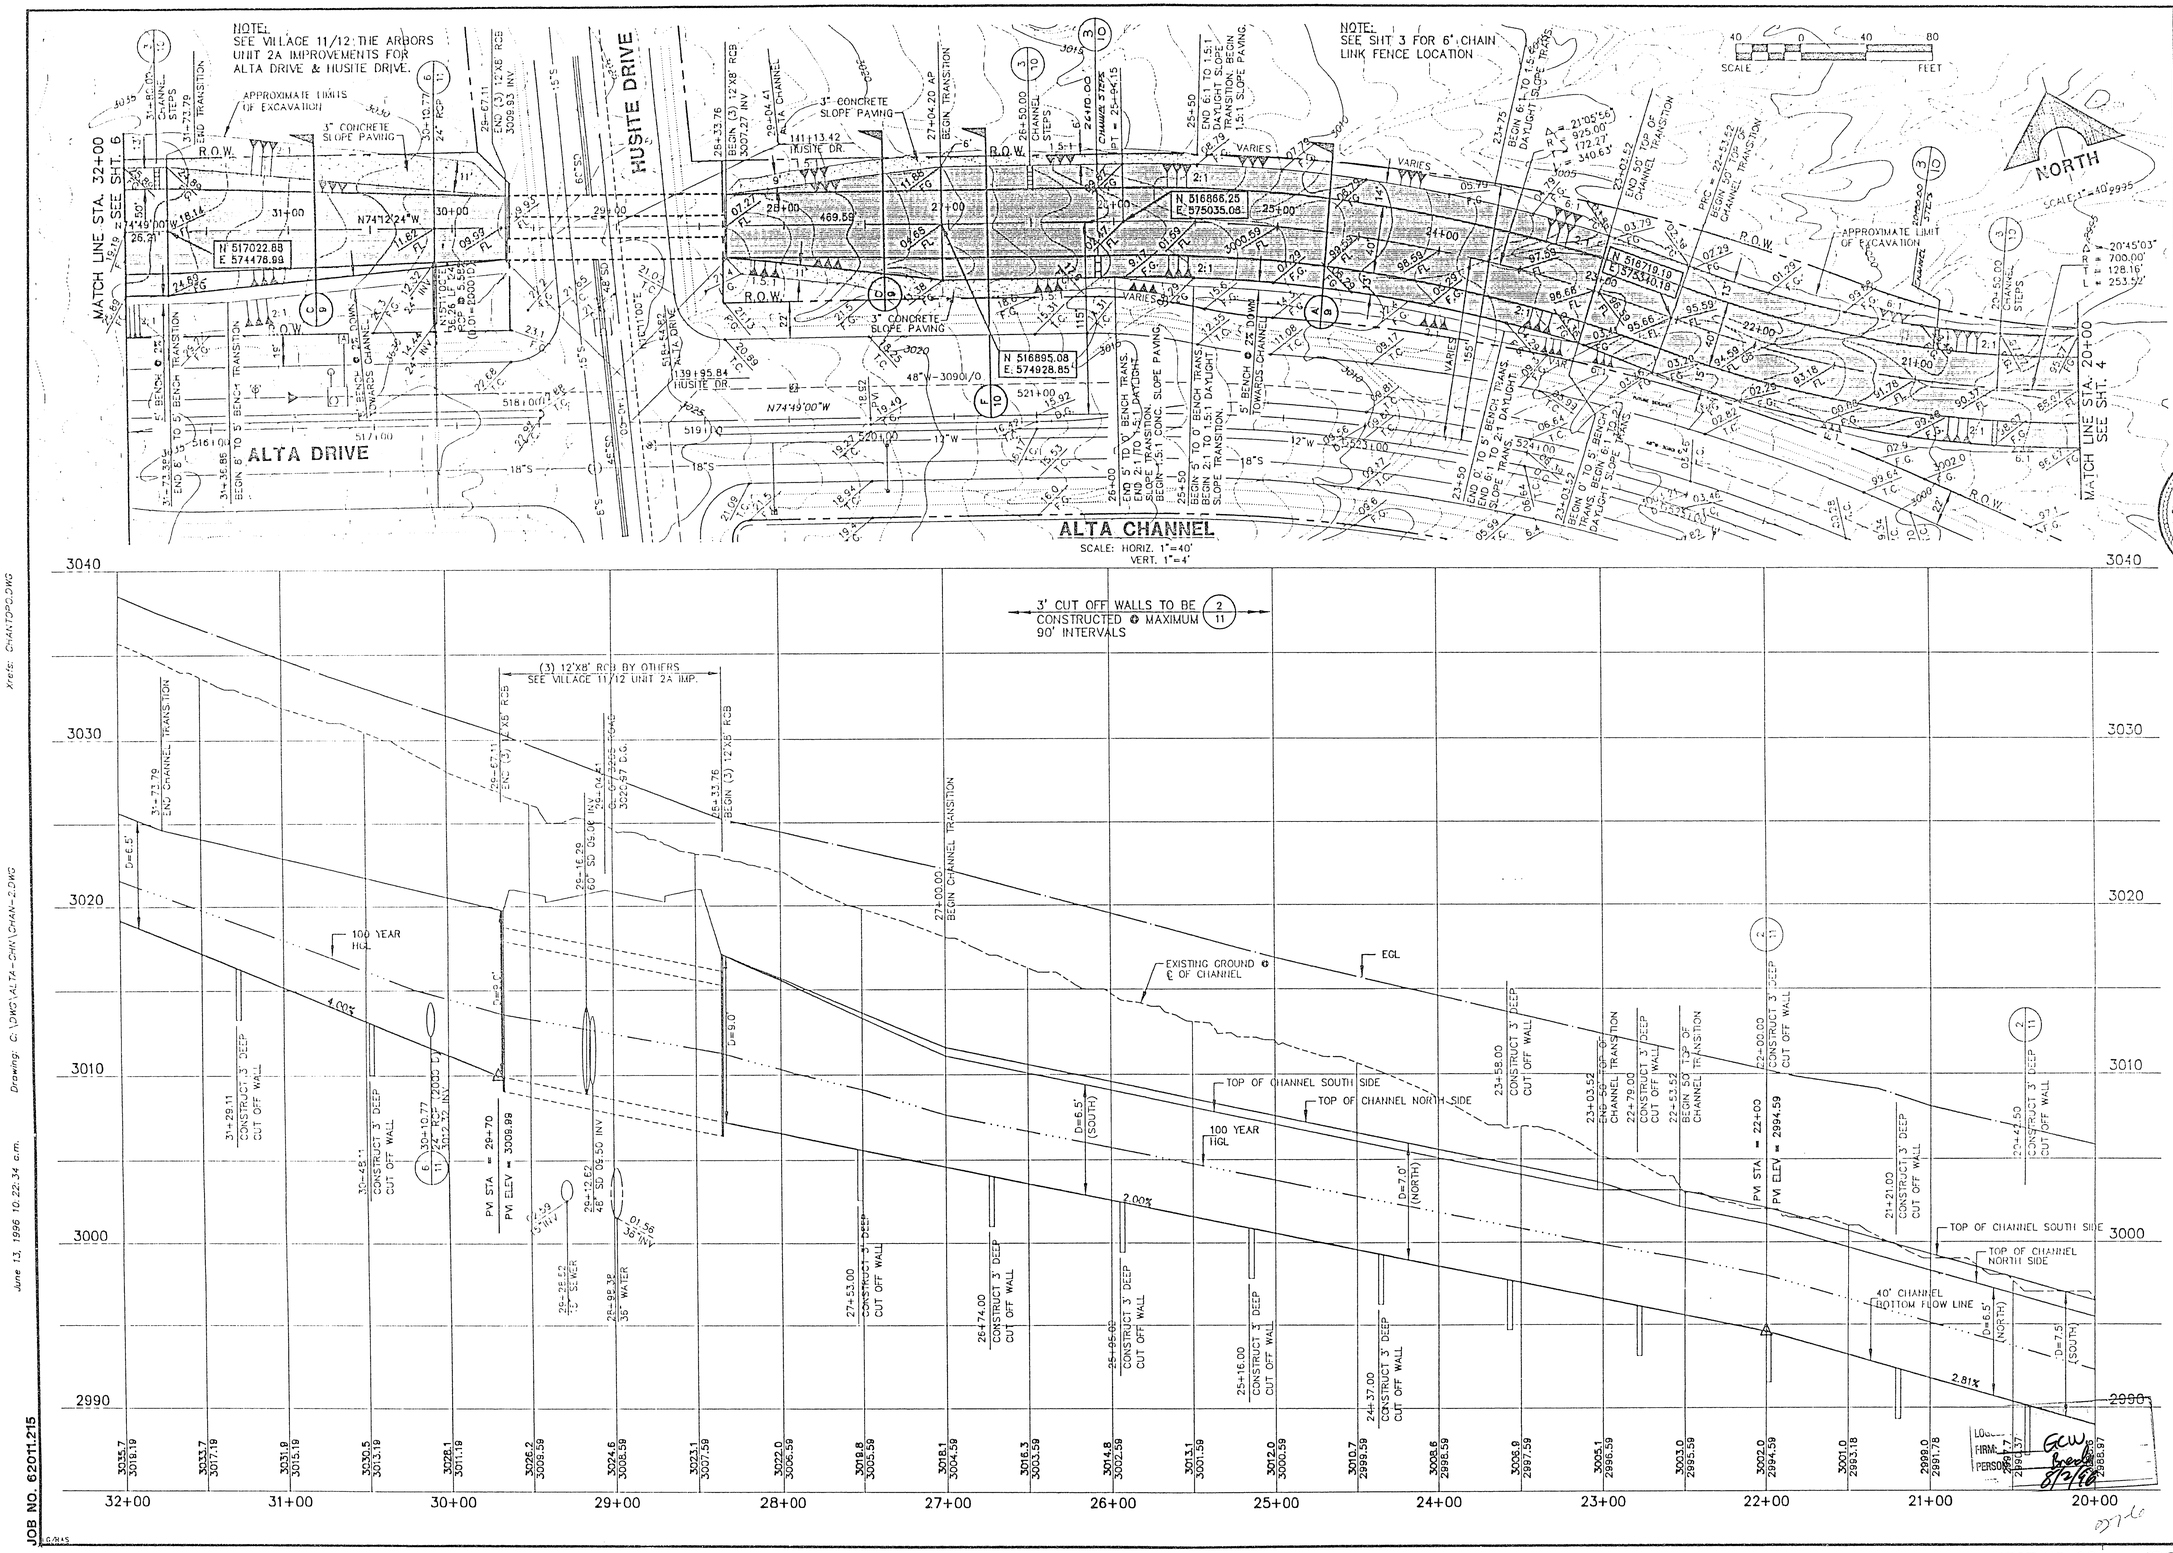

FINAL SUBMITTAL

RECOMMENDED
ROY A. DAVIS III
DATE
REVIEWED
DATE

REGISTERED PROFESSIONAL ENGINEER
ROY A. DAVIS
NEVADA
9514

G.C. WALLACE, INC.
Engineering/Architecture 1555 E. 12th Street, Las Vegas, Nevada 89101

SUMMERLIN
VILLAGE 11/12 ALTA DRIVE
DRAINAGE CHANNEL
PLAN & PROFILE
STA. 20+00 TO 32+00

SHEET
5
SHT 5 OF 11

JOB NO. 62011.215

Xrefs: CHAXTOPO.DWG

June 13, 1996 10:22:34 a.m. Drawing: C:\DWG\ALTA-CHN\CHAN-2.DWG

S.I.D. 707 PROJECT NO. 22

731-62