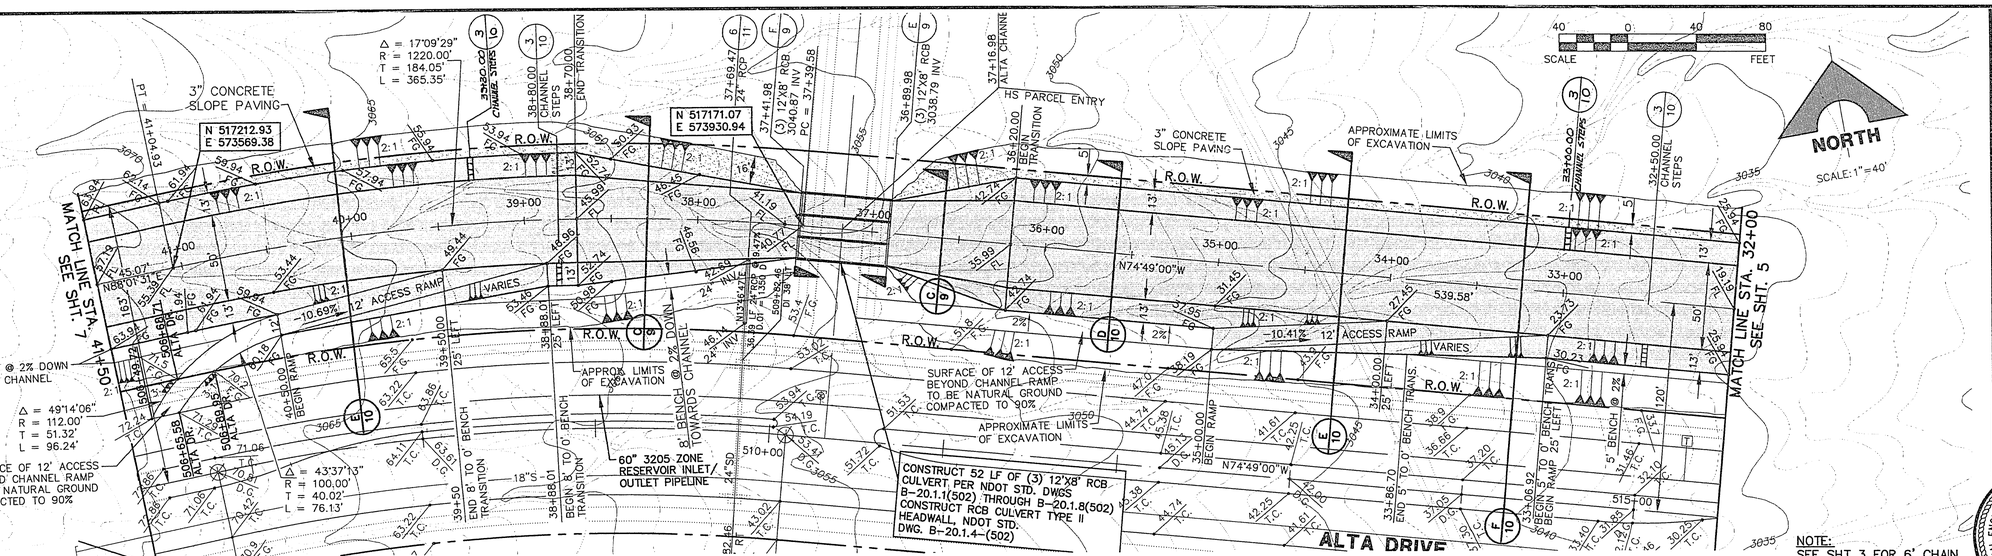

NOTE:
SEE VILLAGE 11/12 THE ARBORS UNIT 2A IMPROVEMENTS FOR ALTA DRIVE.

ALTA CHANNEL

SCALE: HORIZ. 1"=40'
VERT. 1"=4'

NOTE:
SEE SHT 3 FOR 6' CHAIN LINK FENCE AND SWING GATE LOCATION

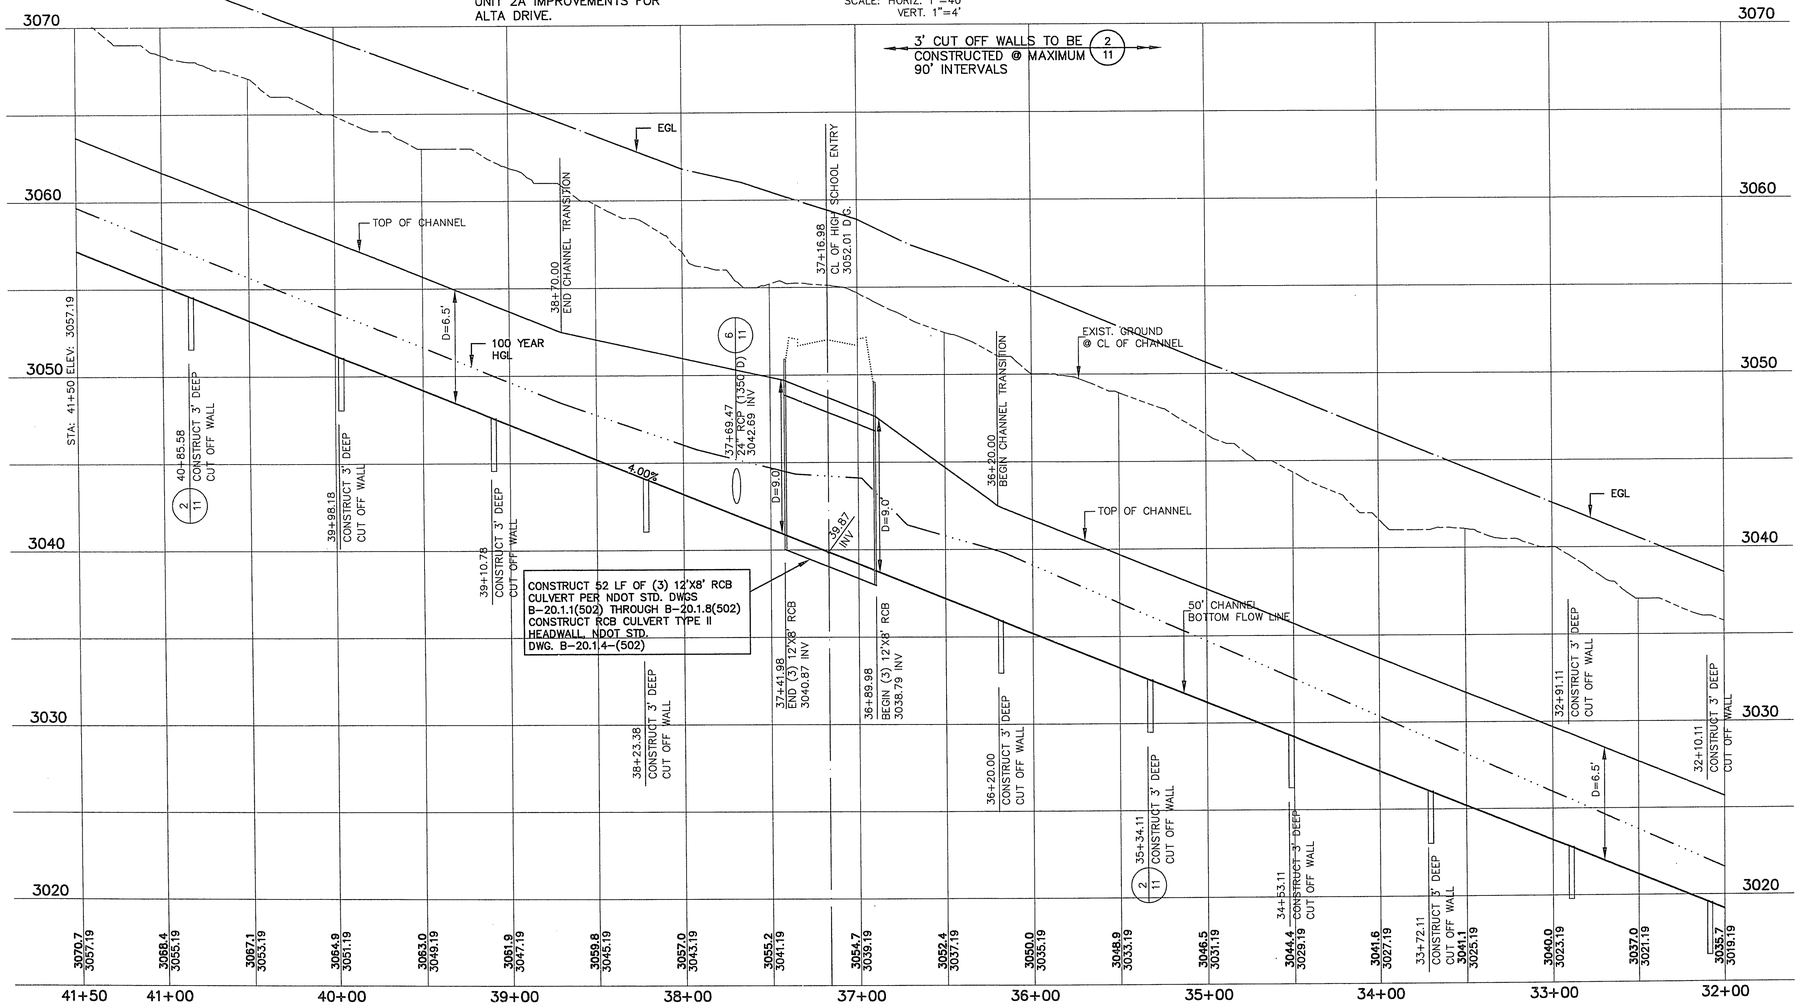

FINAL SUBMITTAL

DESCRIPTION	DATE	APPROVAL

RECOMMENDED
ROY A. DAVIS III
R.P.E. NO. 9514
DATE 6-11-96
REV. DATE

G.C. WALLACE, INC.
Engineering/Architecture
1555 SOUTH RAINBOW BLVD./LAS VEGAS, NEVADA 89102

SUMMERLIN
VILLAGE 11/12 ALTA DRIVE
DRAINAGE CHANNEL
PLAN & PROFILE
STA. 32+00 TO 41+50

SHEET 6
SHT 6 OF 11

JOB NO. 62011.215

Xrefs: CHANTOPO.DWG

June 13, 1996 11:05:37 a.m. Drawing: C:\DWG\ALTA-CHN\CHAN-3.DWG

S.I.D. 707 PROJECT NO. 22 731-62