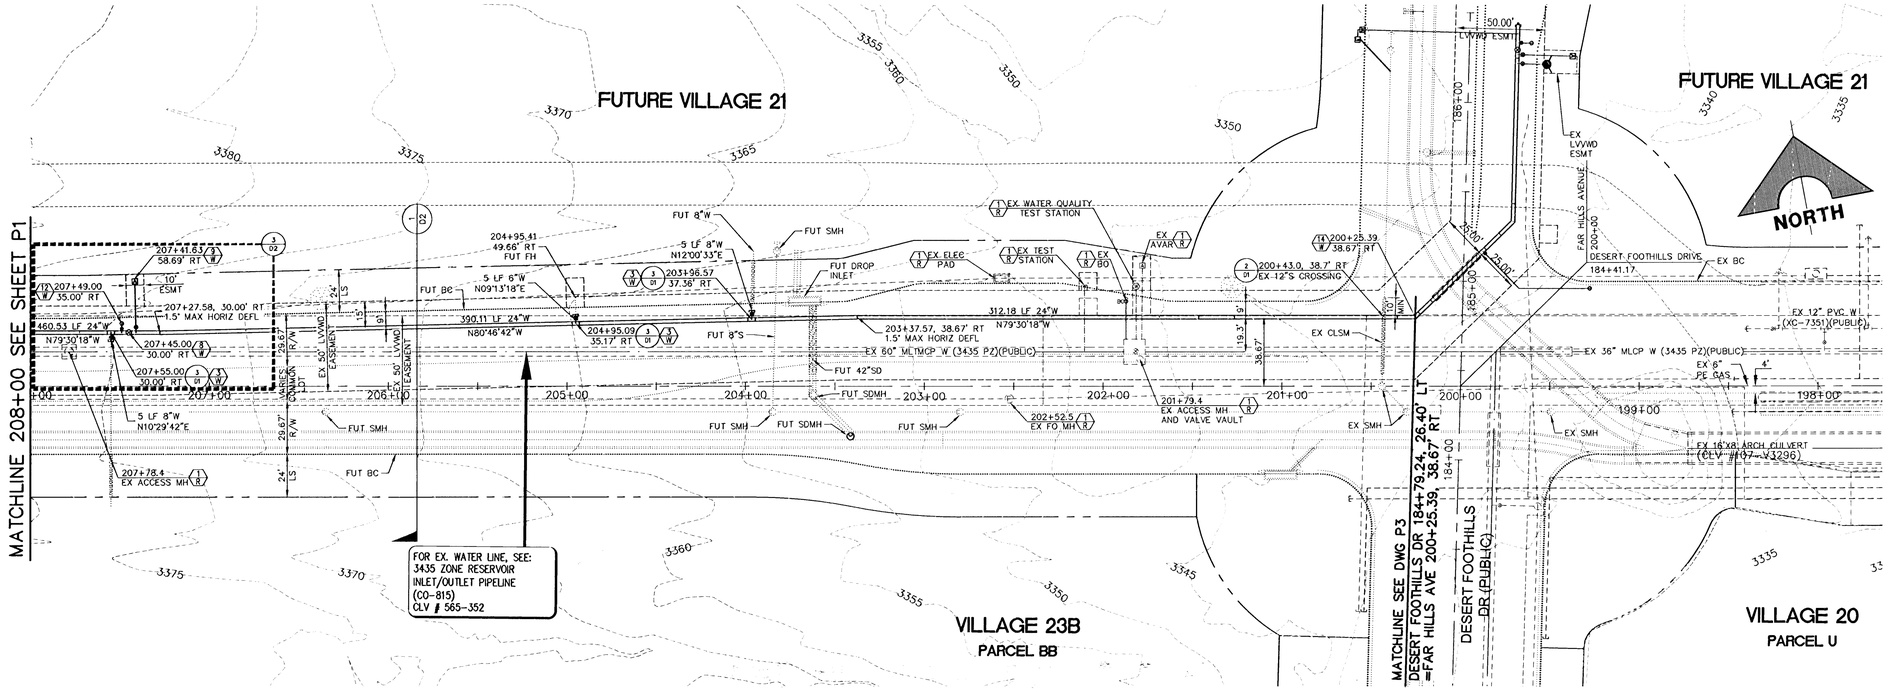

FAR HILLS AVENUE (PUBLIC) (FUTURE)

SCALE: HORIZ. 1" = 40'
VERT. 1" = 10'

40 0 40 80
SCALE FEET

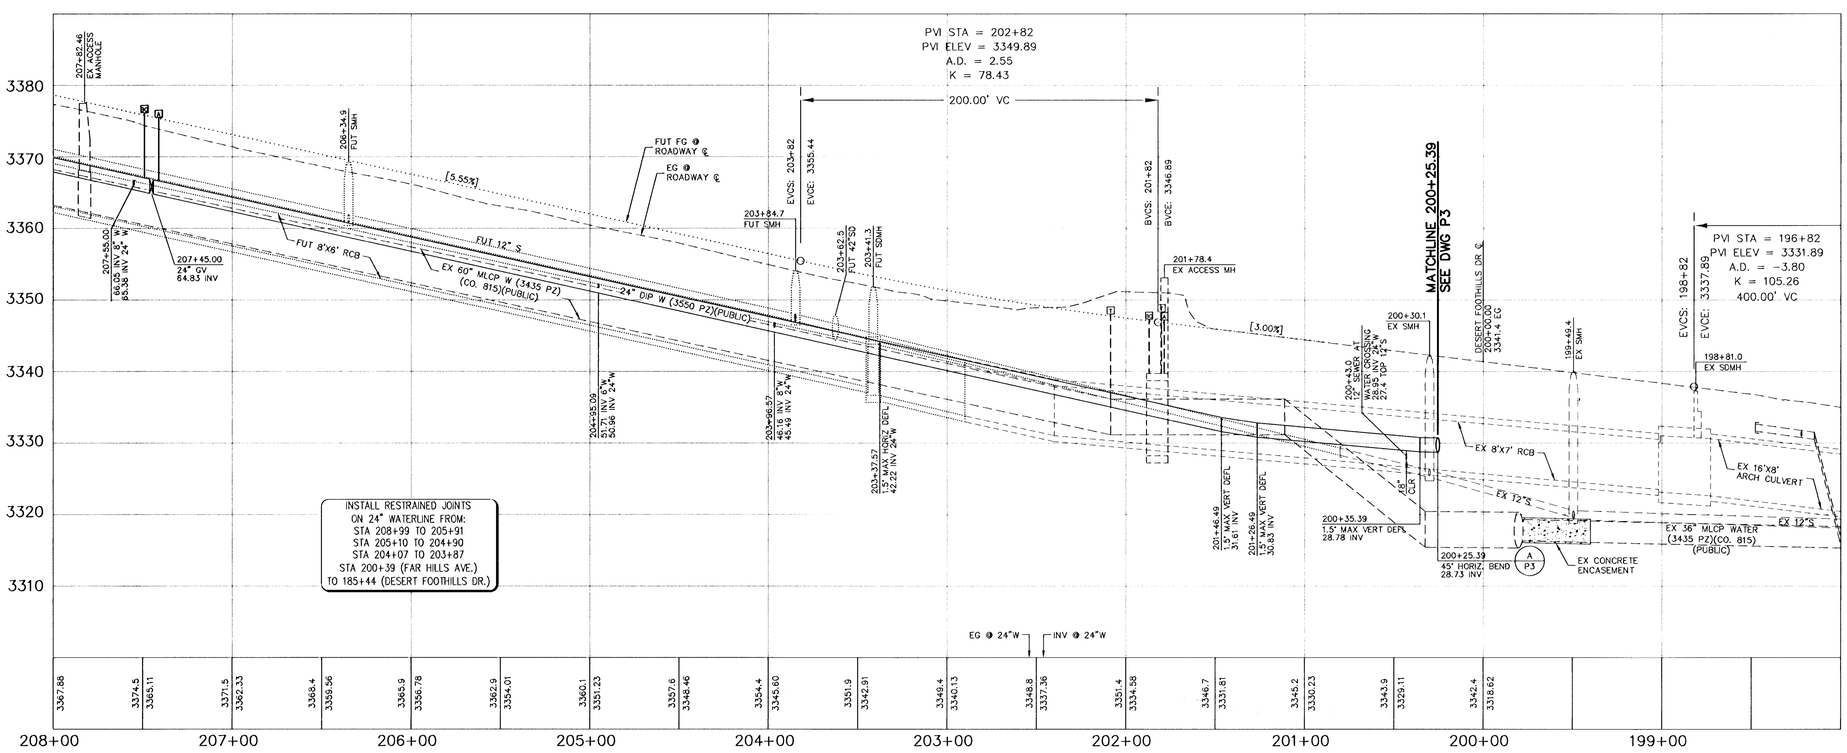

NOTE

THIS SET OF DRAWINGS IS BASED UPON NAVD 88 DATUM. PREVIOUS DRAWINGS MAY BE BASED ON OTHER DATUM. CARE SHOULD BE OBSERVED WHEN UTILIZING THIS SET OF DRAWINGS.

BASIS OF BEARINGS

NORTH 89°45'05" EAST BEING THE SOUTH LINE OF THE SOUTHWEST QUARTER (SW 1/4) OF SECTION 35, TOWNSHIP 20 SOUTH, RANGE 59 EAST, M.D.M., AS SHOWN BY MAP ON FILE IN FILE 91, PAGE 28 OF PARCEL MAPS IN THE CLARK COUNTY RECORDER'S OFFICE, CLARK COUNTY, NEVADA.

BENCHMARK

DESCRIPTION	NAVD 88 DATUM	NAVD 88 DATUM
RIVET AND PLATE IN TOP OF CURB @ SOUTHEAST CORNER OF FAR HILLS AVENUE AND DESERT FOOTHILLS DRIVE	3335.36 (FEET)	1016.620 (METERS)

CLV BM No. 7LV09 27E4

FAST Call before you UnderGround. 1-702-432-5300 FREEWAY AND ARTERIAL SYSTEM OF TRANSPORTATION

AVOID HITTING OVERHEAD POWER LINES IT'S COSTLY CALL BEFORE YOU DO OVERHEAD 1-702-227-2929

Call before you Dig. Avoid cutting underground utility lines, it's costly. Call 811 OR 1-800-227-2600

APPROVED FOR CONSTRUCTION
CITY OF LAS VEGAS FIRE DEPARTMENT — DATE 9/11/13

APPROVED FOR CONSTRUCTION
LAS VEGAS VALLEY WATER DISTRICT ENGINEERING SERVICES MANAGER — DISHARI FOR DOA MEADE
PROJECT NO. 121623 DATE: 9/26/13

H #48809
CLV DRAWING NO. 565-434

G. C. WALLACE COMPANIES
ENGINEERS | PLANNERS | SURVEYORS
1555 S. RAINBOW BOULEVARD · LAS VEGAS, NV 89146
T: 702.804.2000 · F: 702.804.2799 · GCWALLACE.COM

THE HOWARD HUGHES COMPANY, LLC
VILLAGE 23B 24" 3550 ZONE WATERLINE IMPROVEMENTS
FAR HILLS AVENUE PLAN AND PROFILE
FROM STA. 198+00 TO STA. 208+00

DRAWING P2
7 OF 10 SHTS

JOB NO. 62023B-210

DESIGN: GTP
DRAWN:
CHECK:
ISSUE DATE:
ISSUE EDITOR:
PLOT DATE: 09-11-13
PLOT TIME: 10:39:35

REV	DATE	DESCRIPTION	DATE	AGEN	APP	DATE	CON	APP	DATE