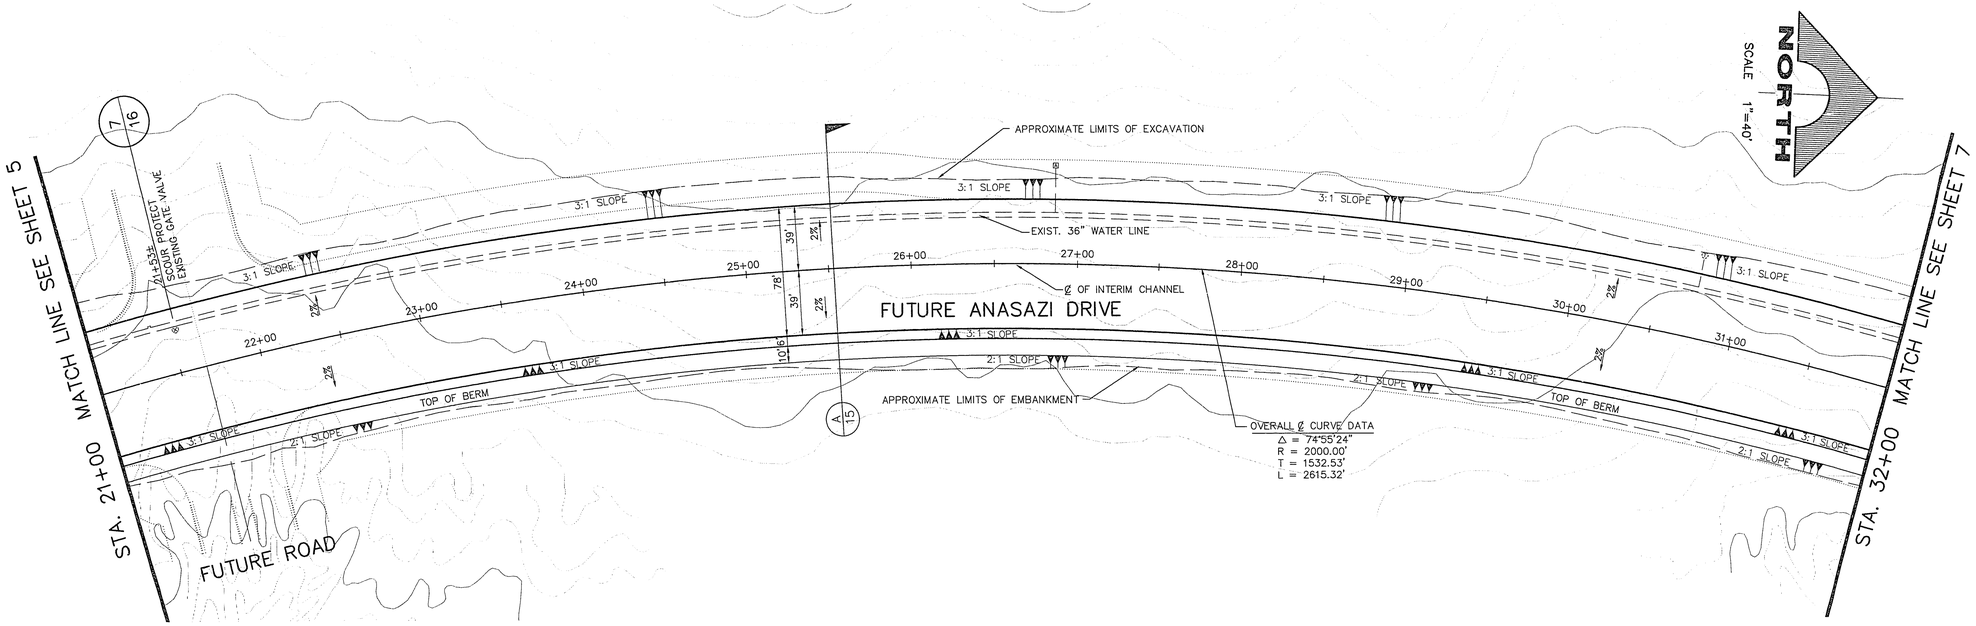

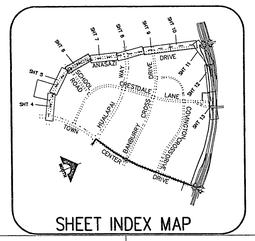

ANASAZI DRIVE DRAINAGE CHANNEL

SCALE: 1" = 40' HORIZONTAL
1" = 10' VERTICAL

LAS VEGAS VALLEY WATER DISTRICT DATE

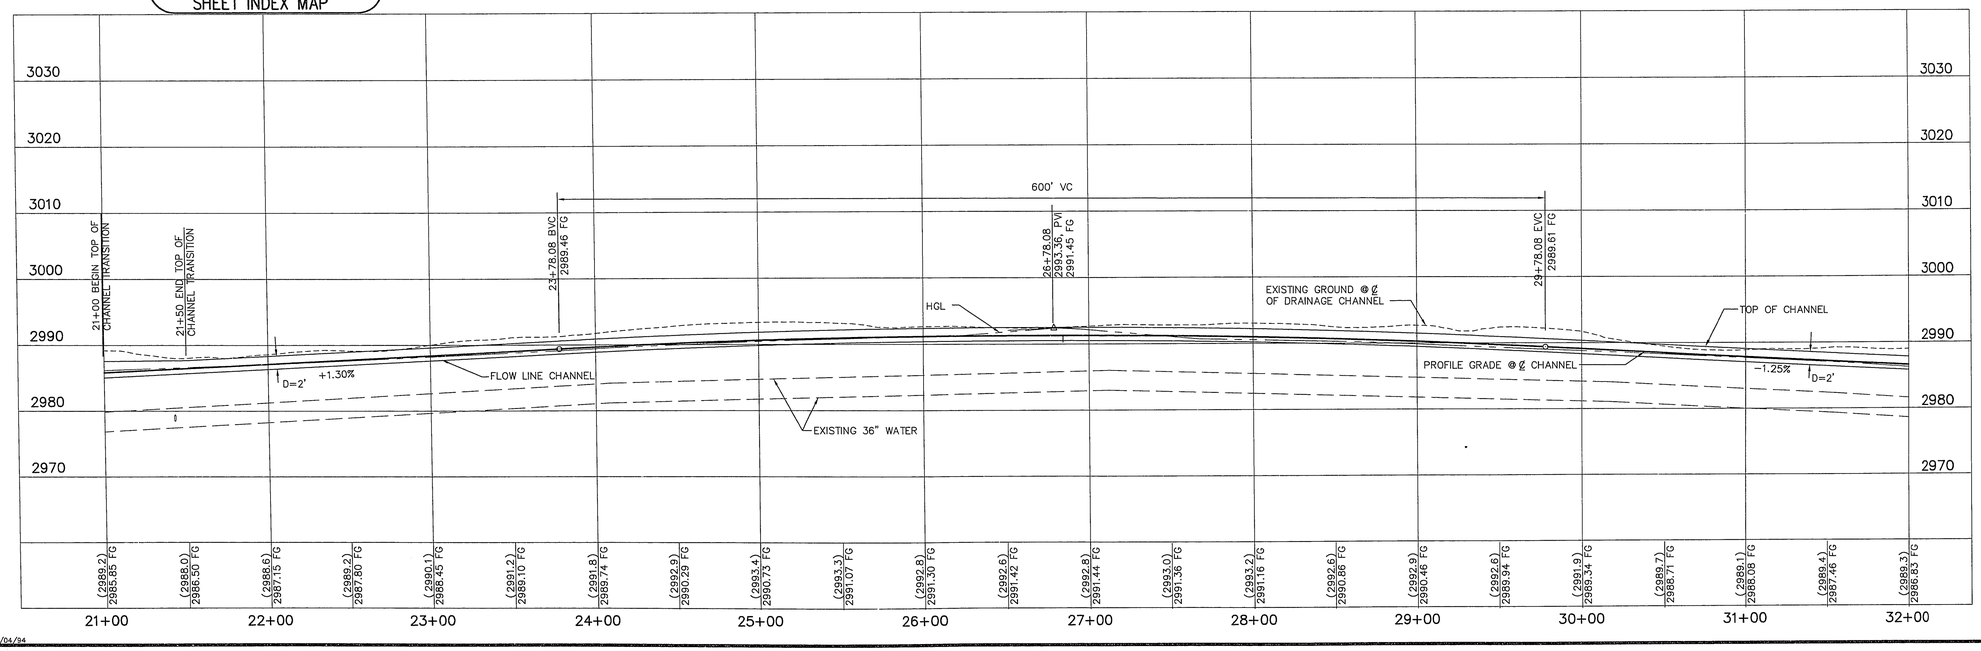

86-157

731-59

JOB NO. 62008.209

RTC SAC-6 10/04/94

REV.	DATE	DESCRIPTION	DATE	APPROVAL

RECOMMENDED FOR APPROVAL
ROY A. LAMOUNTAIN
R.P.E. NO. 9514 10-5-94
DATE
REGISTERED PROFESSIONAL ENGINEER STATE OF NEVADA
No. 9514 CIVIL

G.C. WALLACE, INC.
Engineering/Architecture 1555 SOUTH RAINBOW BLVD./LAS VEGAS, NEVADA 89102

SUMMERLIN
VILLAGE 8 DIVERSION CHANNEL
ANASAZI DRIVE DRAINAGE CHANNEL
PLAN & PROFILE
STA. 21+00.00 TO STA. 32+00.00

SHEET 6
SHT 6 OF 16

THESE PLANS APPROVED FOR GRADING ONLY - 10/07/94