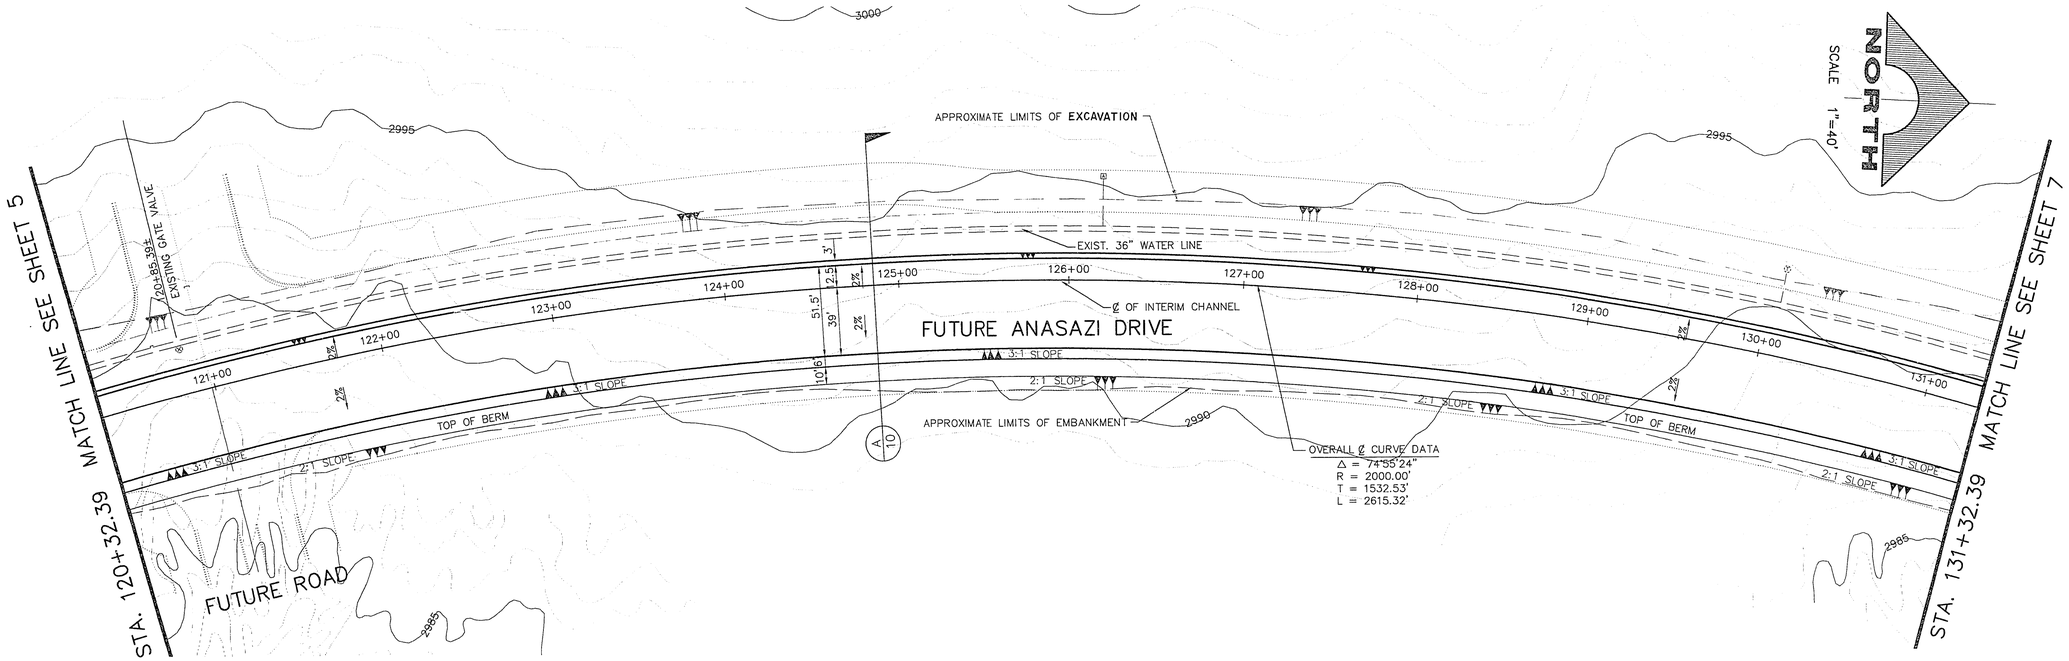

ANASAZI DRIVE DRAINAGE CHANNEL

SCALE: 1" = 40' HORIZONTAL
1" = 10' VERTICAL

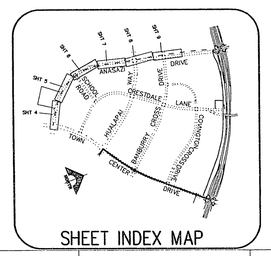

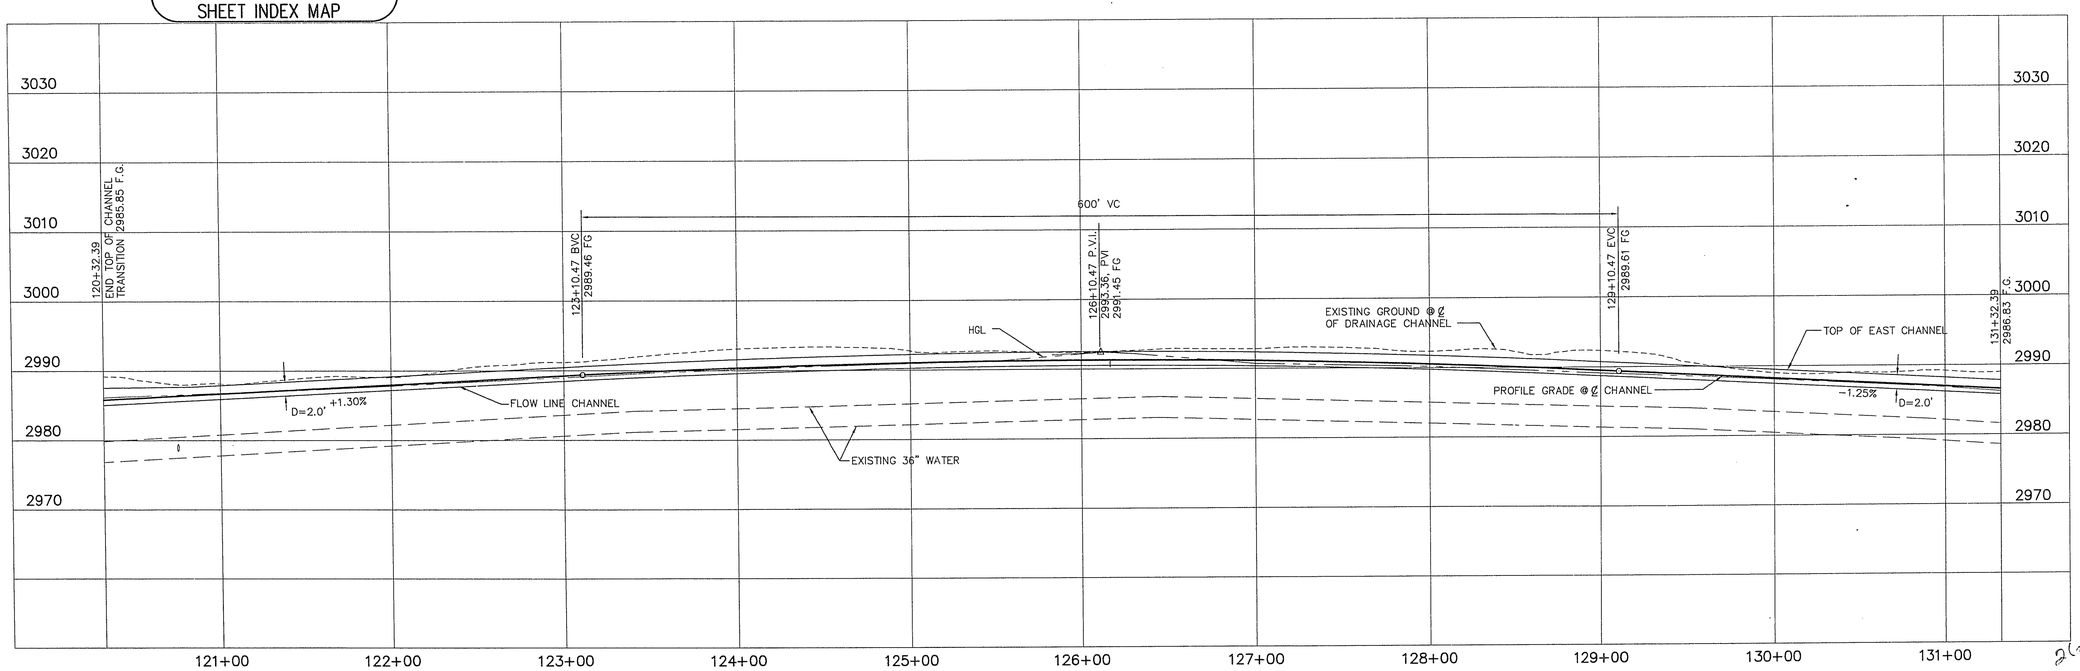

JOB NO. 62008.209

DT SAC-6 11/14/94

REV.	DATE	DESCRIPTION	DATE	APPROVAL

RECOMMENDED FOR APPROVAL
ROY A. FOISOM
PROFESSIONAL ENGINEER STATE OF NEVADA
No. 9514
R.P.E. NO. DATE
9514 11-15-94

G.C. WALLACE, INC.
Engineering/Architecture
1555 SOUTH RAINBOW BLVD/LAS VEGAS, NEVADA 89102

SUMMERLIN
VILLAGE 8 DIVERSION CHANNEL PHASE 2
ANASAZI DRIVE DRAINAGE CHANNEL
PLAN & PROFILE
STA. 120+32.39 TO STA. 131+32.39

SHEET 6 OF 11

2 of 85

731-59B