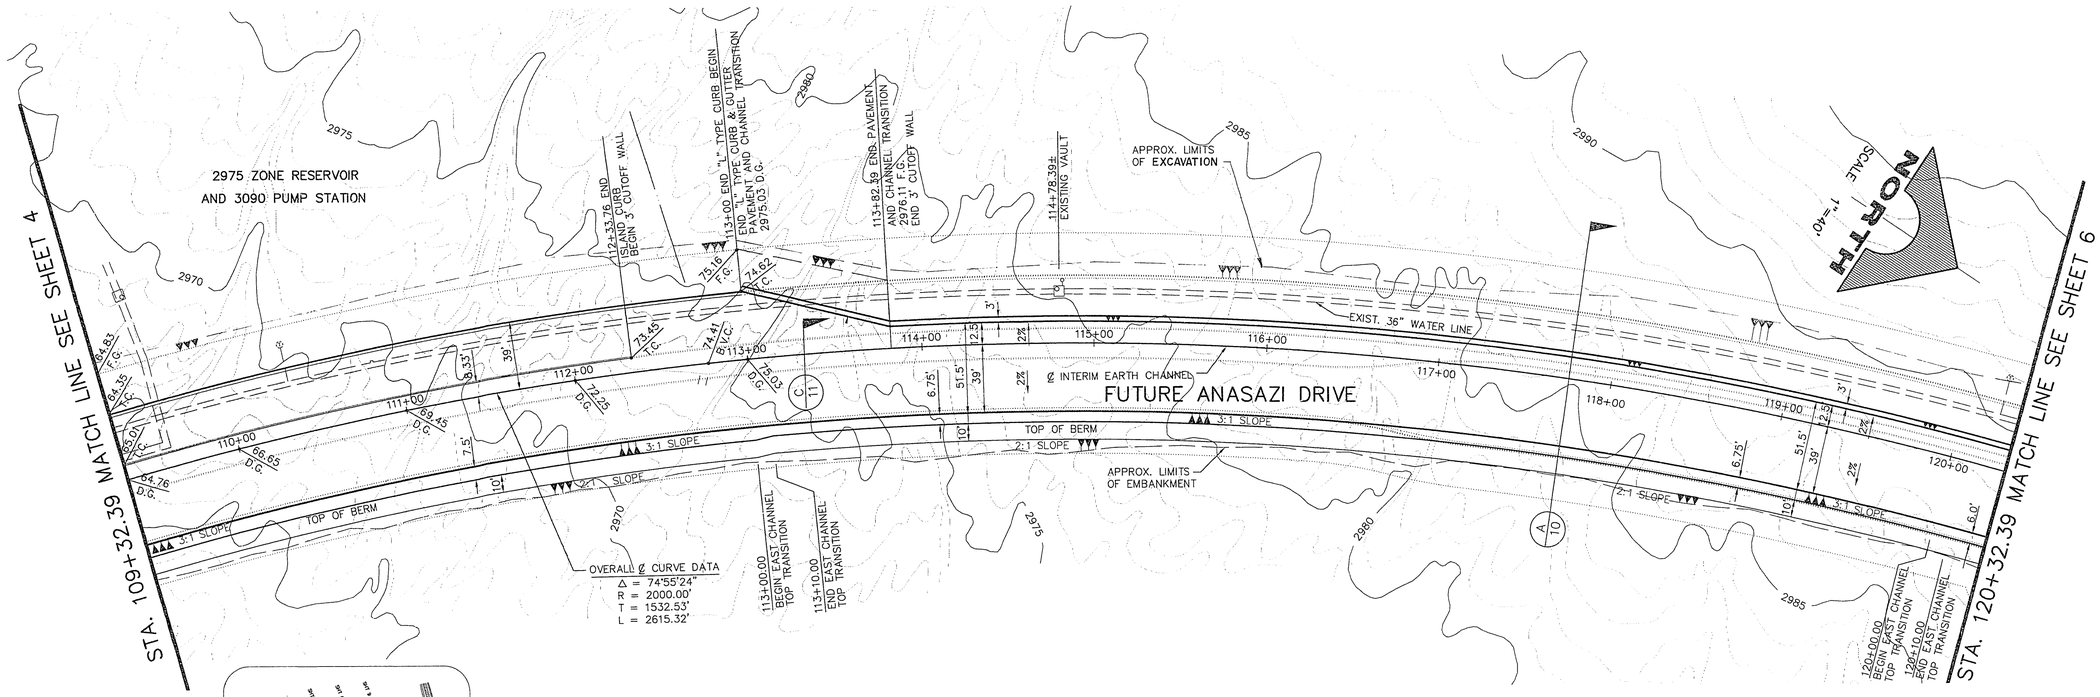

ANASAZI DRIVE DRAINAGE CHANNEL

SCALE: 1" = 40' HORIZONTAL
1" = 10' VERTICAL

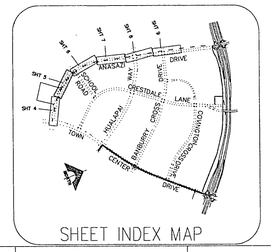

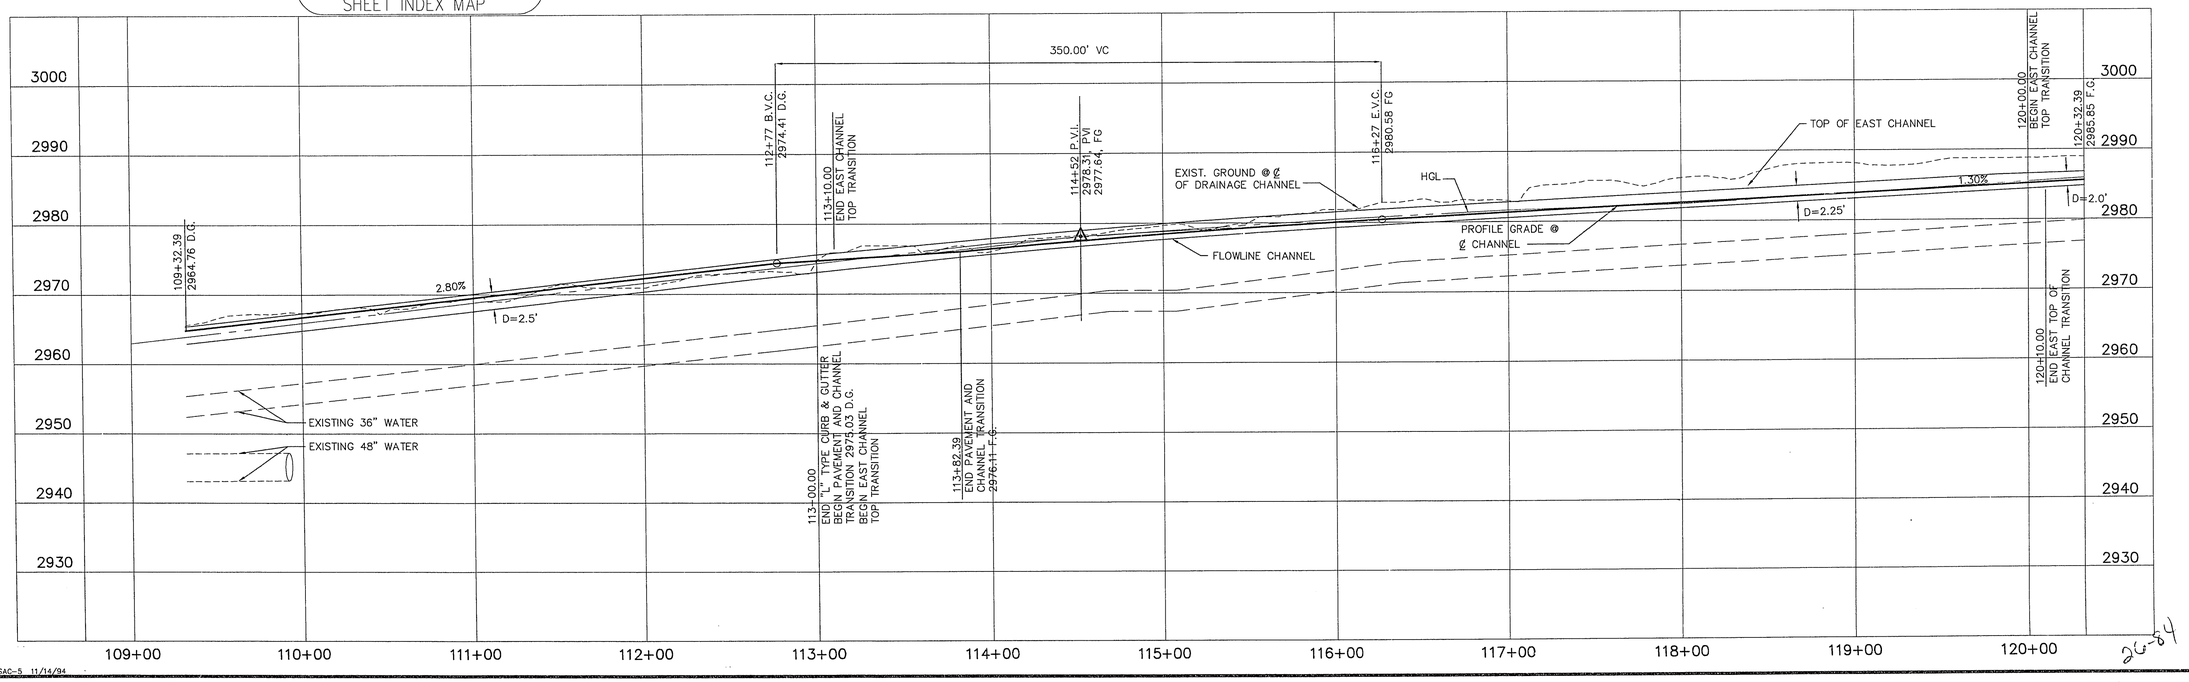

JOB NO. 62008.209

DT SAC-5 11/14/94

26-84

731-59B

G.C. WALLACE, INC.
Engineering/Architecture 1555 SOUTH RAINBOW BLVD/LAS VEGAS, NEVADA 89102

REV.	DATE	DESCRIPTION	DATE	APPROVAL

REGISTERED PROFESSIONAL ENGINEER STATE OF NEVADA
ROY A. THOMPSON
No. 9514
PROFESSIONAL CIVIL
R.P.E. NO. 9514 DATE 11-15-94

SUMMERLIN
VILLAGE 8 DIVERSION CHANNEL PHASE 2
ANASAZI DRIVE DRAINAGE CHANNEL
PLAN & PROFILE
STA. 109+32.39 TO STA. 120+32.39

SHEET 5
SHT 5 OF 11