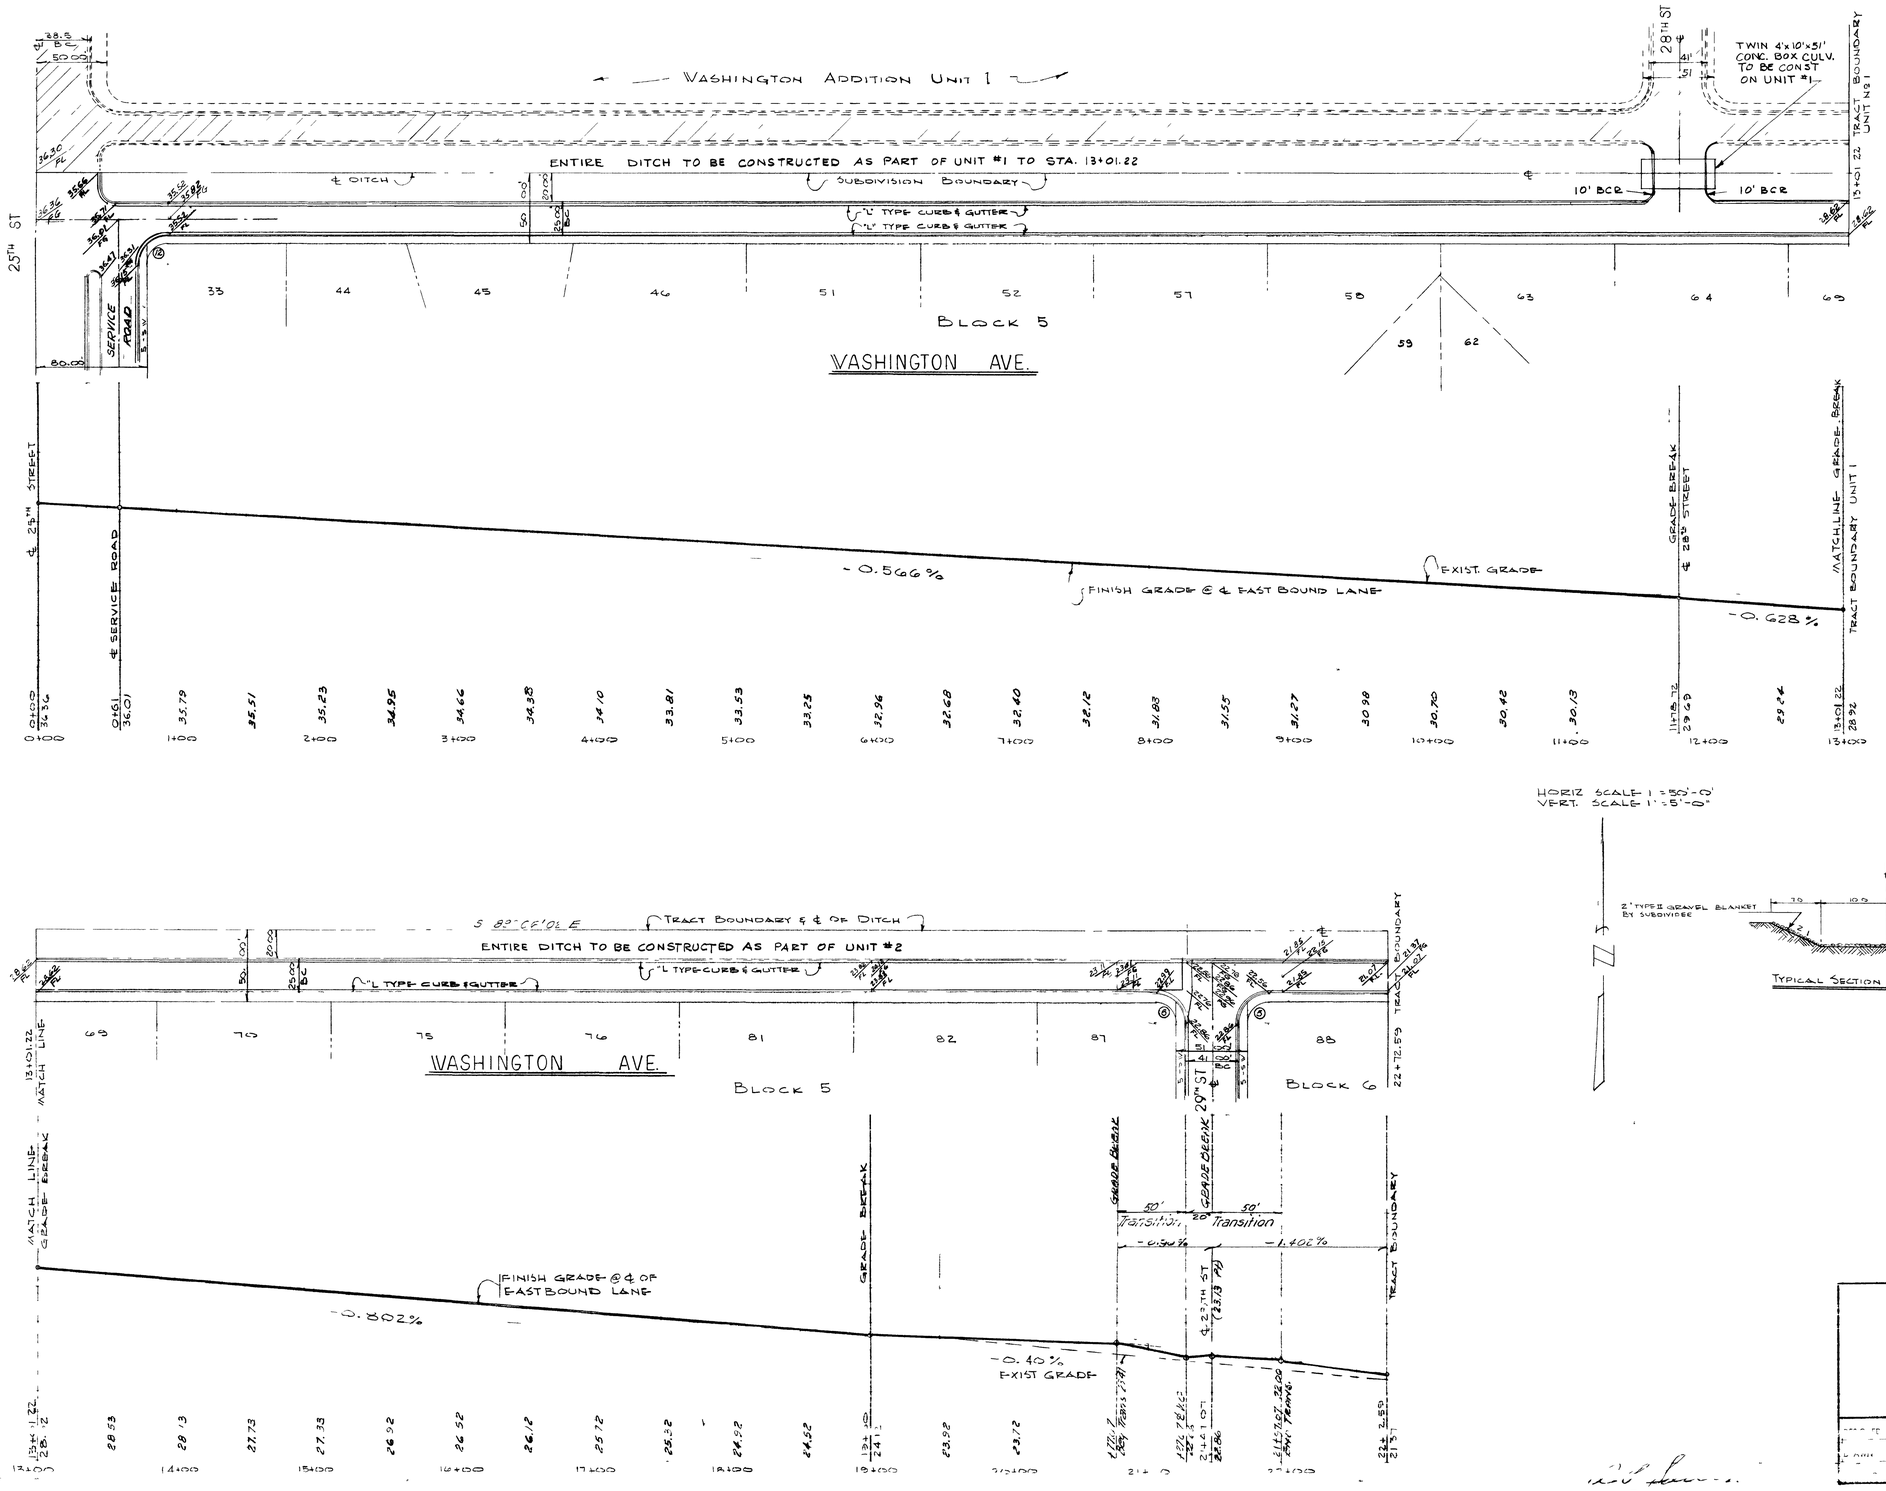

WASHINGTON ADDITION
UNIT No 2

STREET PLAN & PROFILE

LAS VEGAS, NEVADA

SHEET 2 OF 5

1074-3260-2

5-16-62

1-9-2

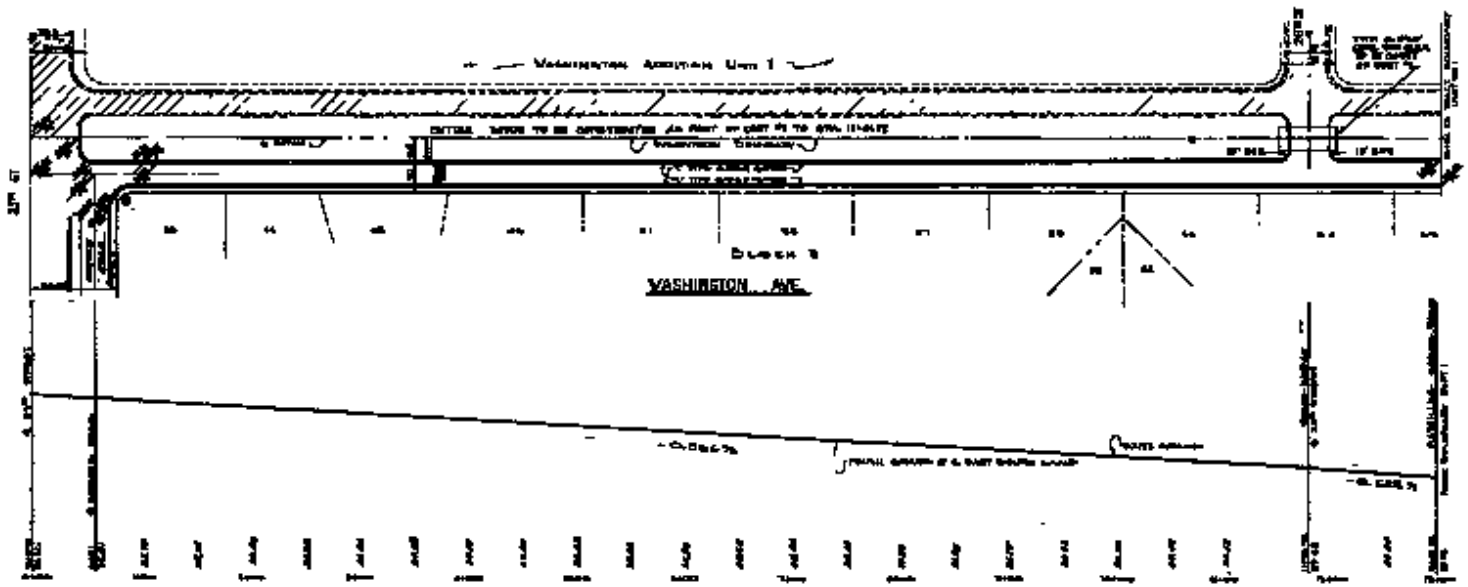

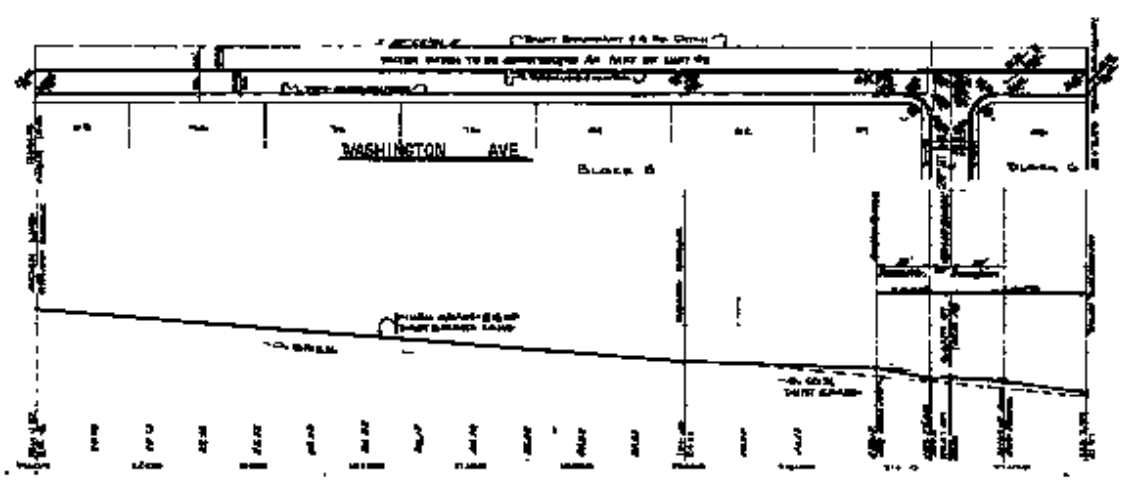

WASHINGTON ADDITION
UNIT Nº 2
STREET PLAN & PROFILE