NOTE: FOR STREET LIGHTING SPECIFICATIONS SEE CITY OF LAS VEGAS SPECIFICATIONS DATED 6-7-63

SEWER ESTIMATE OF QUANTITIES	
MANHOLES (STD.)	1 EA.
8" V.C.P.	400 FEET

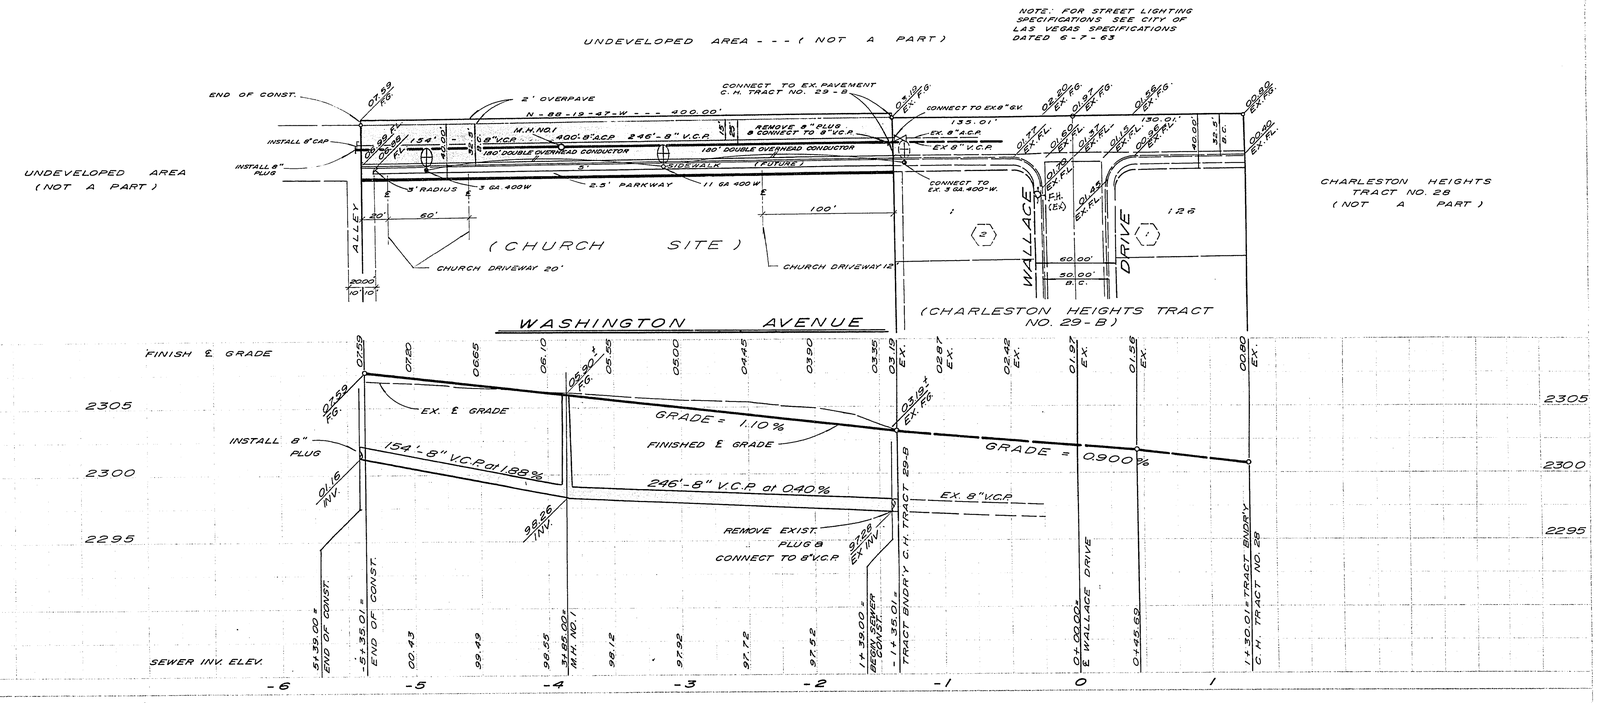

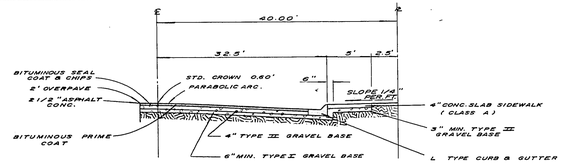

TYPICAL SECTION FOR 1/2 80' R/W
WASHINGTON AVE.
NO SCALE

WATER ESTIMATE OF QUANTITIES	
8" A.C.P	400 LIN. FT.

STREET ESTIMATE OF QUANTITIES	
CURB & GUTTER	390 LIN. FT.
SIDEWALK	1,950 SQ. FT.
2 1/2" A.C. PAVING (INCLUDING 2' OVERPAVE)	1,444 SQ. YDS.
ALLEY GUTTER	25 SQ. FT.

STREET LIGHTING ESTIMATE OF QUANTITIES	
⊕ 400 W MERC. VAPOR LUM.	2 EA.
● 3 GAGE POLE	1 EA.
○ 11 GAGE POLE	1 EA.
— DOUBLE OVERHEAD CONDUCTOR	360 FT.

APPROVALS

CITY ENGINEER	12/3/63 DATE
FIELD ENGINEER	11-22-63 DATE
SUPT. OF SANITATION	11-22-63 DATE
FIRE CHIEF	DATE
CITY ELECTRICIAN	DATE
NEVADA POWER CO.	11-22-63 DATE

REV.	DATE	DESCRIPTION	BY	APPR.
D				
C				
B				
A	11-26-63	MINOR CORRECTIONS	C.B.	GW

WASHINGTON AVENUE IMPROVEMENT

WEST OF CHARLESTON HEIGHTS - TRACT NO. 29-B

STREET PLAN & PROFILE

SCALE HORIZ. 1" = 50', VERT. 1" = 5'

DESIGNED
DRAWN C.B.
CHECKED GW

WESTERN ENGINEERS, INC.
LAS VEGAS NEVADA

APPROVED DATE 11-22-63

SHEET 1 OF 1

4-4-75

107-V-3/6

K+E PLATE 2, PLANPROFILE