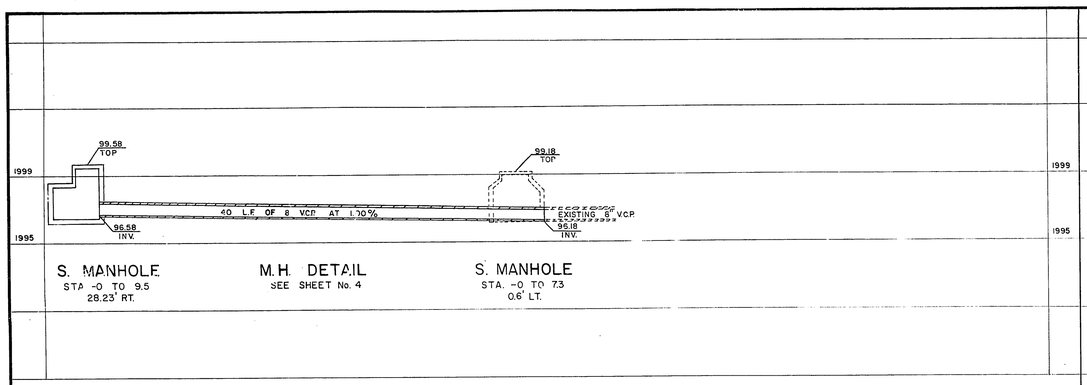

S. MANHOLE
STA. -0 TO 9.5
28.23' RT.

M.H. DETAIL
SEE SHEET No. 4

S. MANHOLE
STA. -0 TO 7.3
0.6' LT.

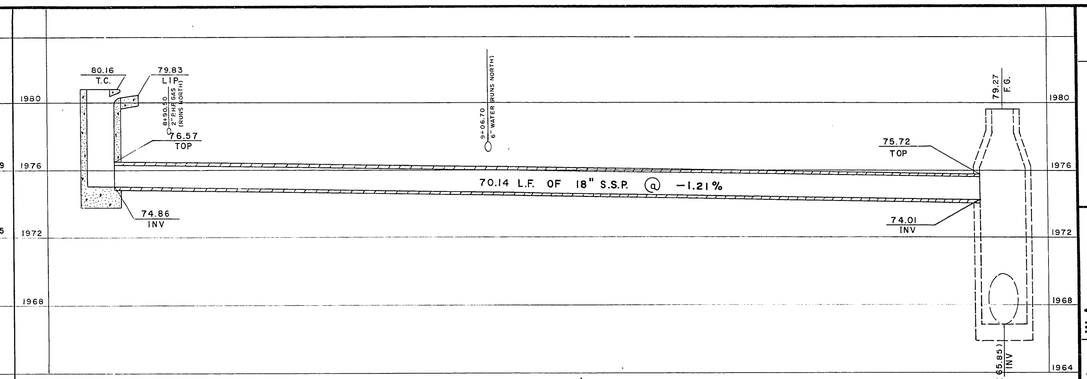

DROP INLET TYPE I
STA. 8+86.08
45' LT.

No. 2

S.D. MANHOLE
STA. 9+49
14' LT.

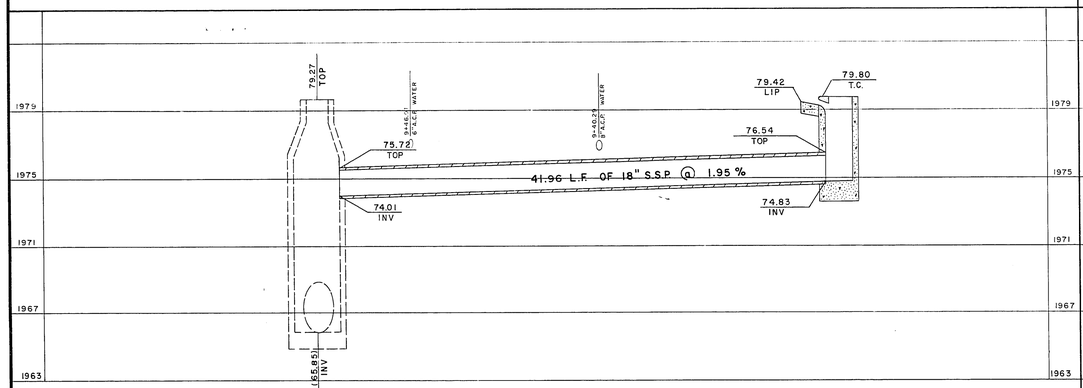

S.D. MANHOLE
STA. 9+49
14' LT.

No. 3

DROP INLET TYPE I
STA. 9+33.50
25' RT.

EXISTING UTILITIES ARE SHOWN ON THE PLANS FOR THE [illegible] THE CONTRACTOR SHALL [illegible] THE CONTRACTOR [illegible] THE CITY DEEMS NO REIMBURSEMENT FOR UTILITIES NOT SHOWN ON THE PLANS OR NOT IN THE LOCATION SHOWN ON THE PLANS.

CONTRACT DRAWING
APR 28 1980

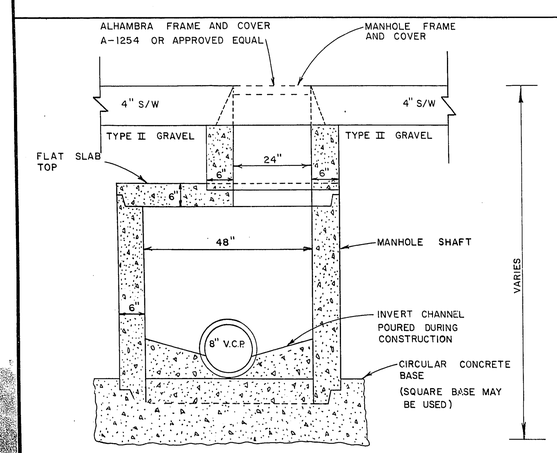

SEWER MANHOLE DETAIL
NO SCALE

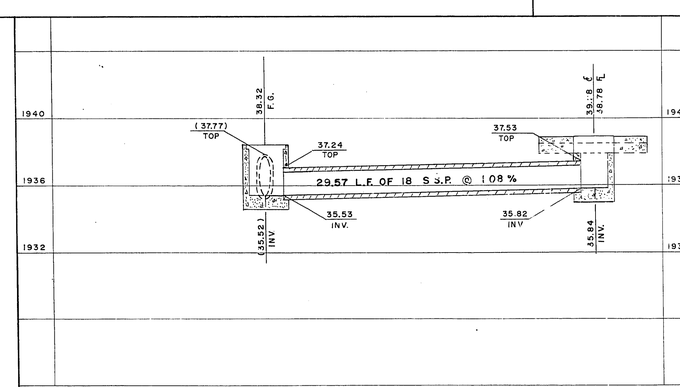

JUNCTION BOX TYPE II
STA. 16+90.05
41.5' RT.

4

DROP INLET TYPE I
STA. 16+85.5
71' RT.

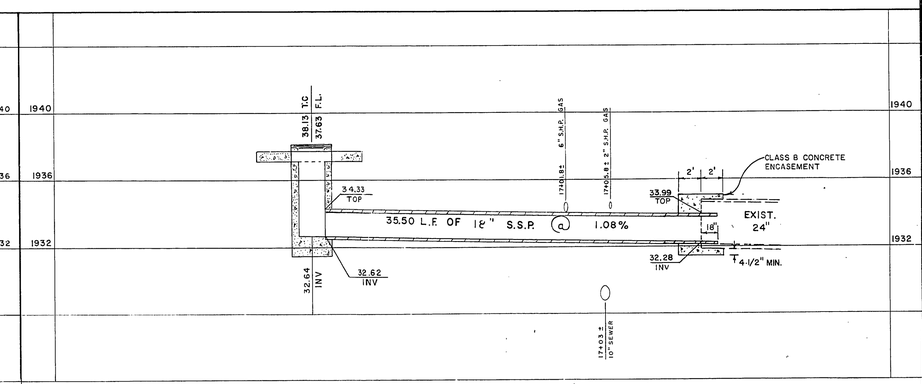

DROP INLET TYPE I
STA. 16+79.53
43.80' LT.

No. 5

CONCRETE ENCASEMENT
STA. 17+10.80
47.30' LT.

18" S.S.P. TO 24" S.S.P. CONNECTION

Revisions	Date

W. A. no. 0318

Scale (h) 1" = 6' | Scale (v) 1" = 4'

Fld. bk. no. 72-6X | Date

Design by C. KREHNOVI | Drawn by A. SMITH

Approved by the Director of Public Services | Date 2/11/80

2/11/80

Department of Public Services — Engineering Design Division

STORM DRAIN
LATERAL DETAILS
SEWER MH & LATERAL
DETAILS

WASHINGTON AVENUE
MAIN ST. TO LAS VEGAS BLVD.

Drawing no. 107-V882 | 9/22