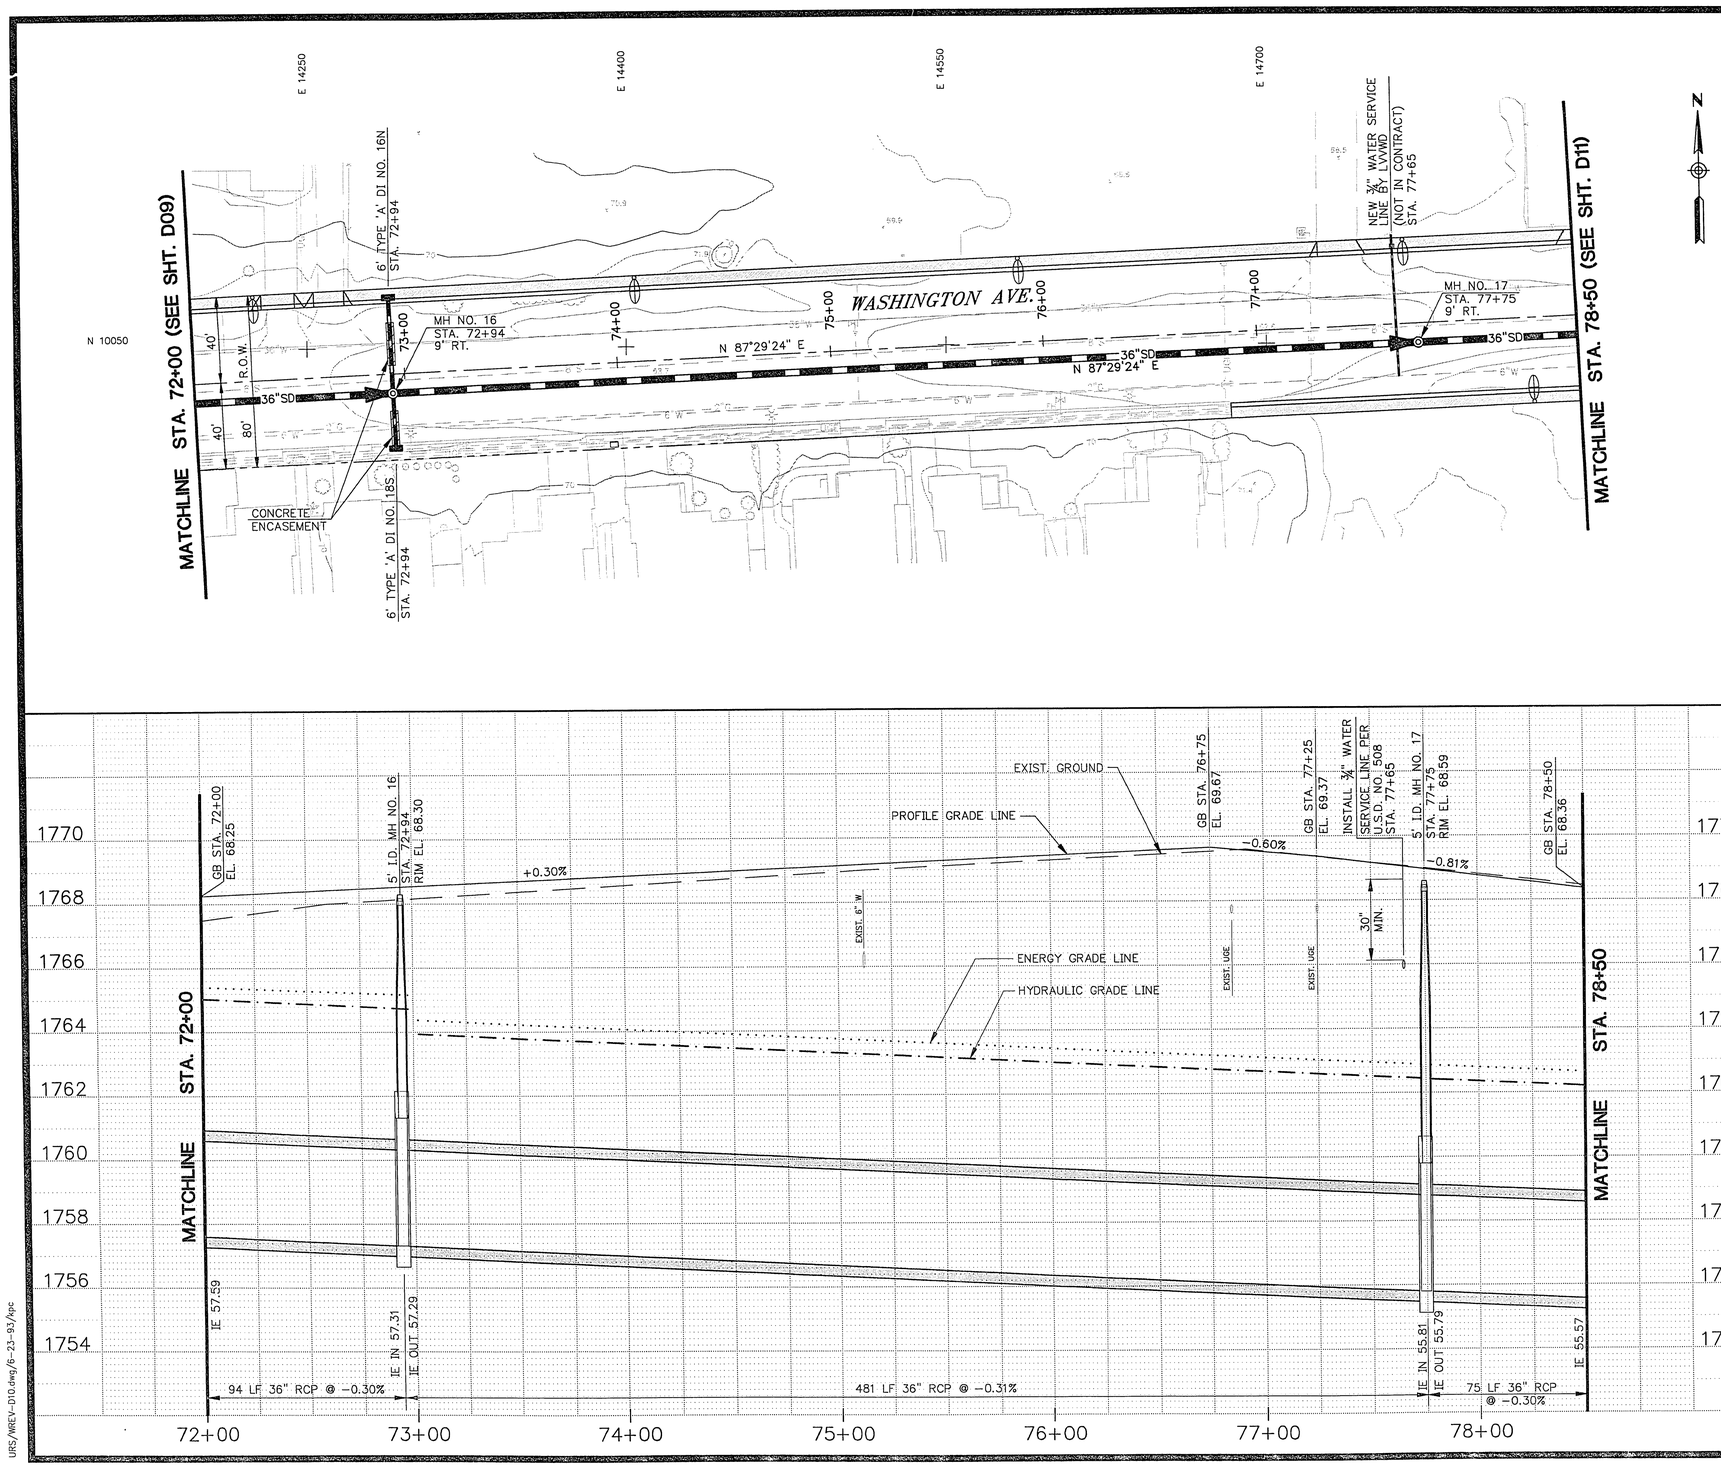

NOTES

1. SEE SHEET D13 FOR PROFILE OF STORM DRAIN LATERALS.
2. STATIONING ON DROP INLETS IS TO CENTER OF INLET.
3. ALL STORM DRAIN MANHOLES ARE TYPE I MANHOLES PER U.S.D. NO. 405 UNLESS NOTED OTHERWISE.
4. ALL STORM DRAIN PIPE IS CLASS III RCP UNLESS OTHERWISE NOTED.
5. SEE SHEETS R1 THRU R23 FOR ROADWAY IMPROVEMENTS AND MEDIAN CURB GEOMETRY.
6. SEE SHEET G2 FOR CONCRETE ENCASEMENT REQUIREMENTS FOR WATER-SEWER/STORM LINE CROSSING.

DATE

REVISIONS

DESIGNED BY: JPJ/PRS
APPROVED BY: JKS
DATE: JUN. 25, 1993
SCALE: HORIZ. 1"=30'
VERT. 1"=2'

DRAWN BY: KPC/GPR
REVIEWED BY: PRS
PROJECT NO. 43007

URS CONSULTANTS, INC.
Las Vegas, Nevada

6-28-93

DEPARTMENT OF PUBLIC WORKS

PROJECT:
WASHINGTON AVENUE
ROADWAY PROJECT

SHEET:
STORM DRAIN
PLAN AND PROFILE
STA. 72+00 TO STA. 78+50

DRAWING NO.
107-V1982

D/10

URS/WREV-D10.dwg/6-23-93/kpc

24-350

37/74