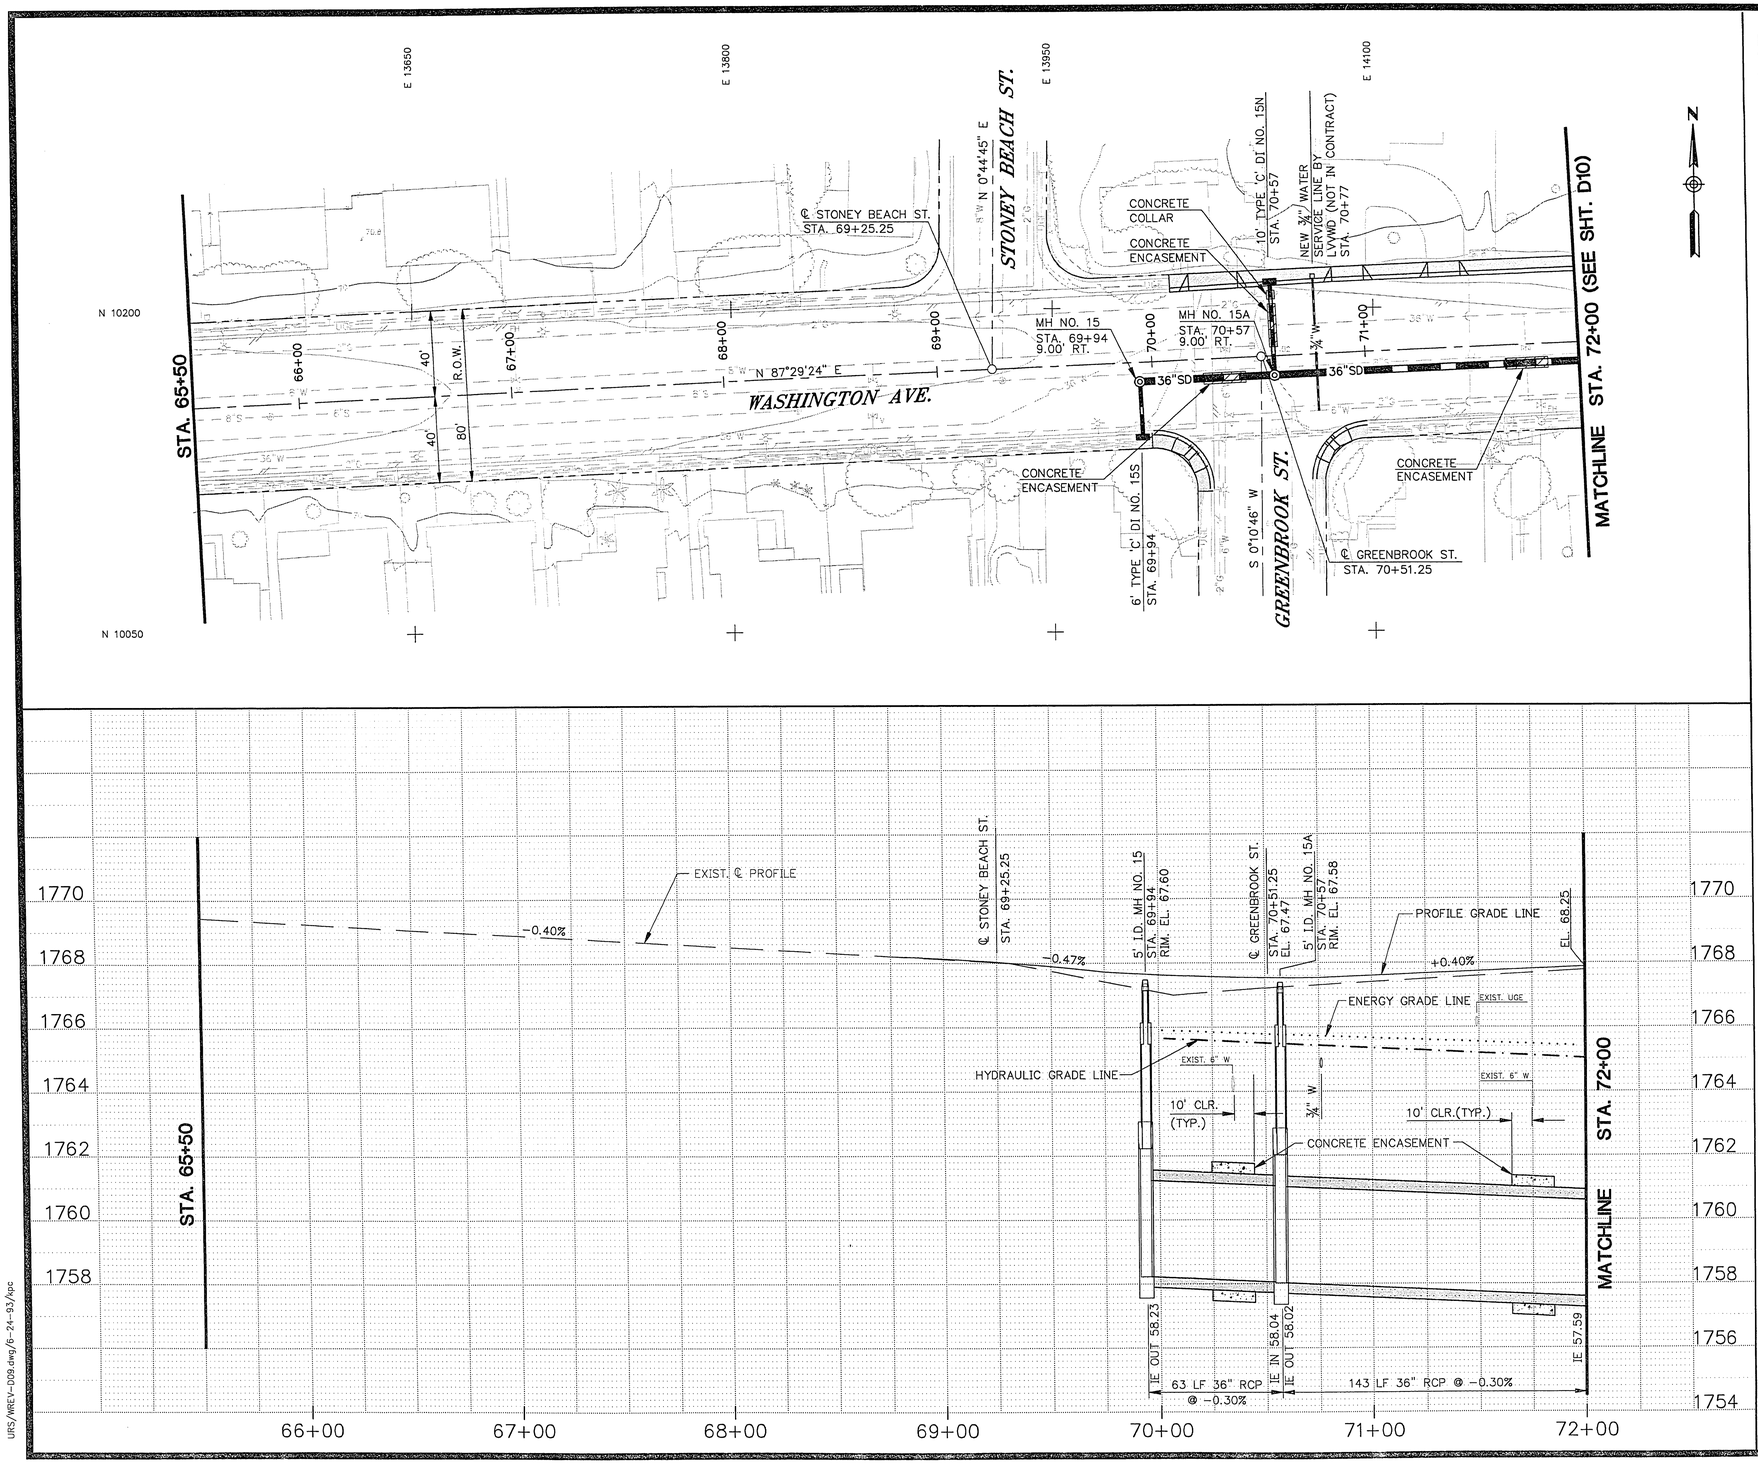

NOTES

1. SEE SHEET D13 FOR PROFILE OF STORM DRAIN LATERALS.
2. STATIONING ON DROP INLETS IS TO CENTER OF INLET.
3. ALL STORM DRAIN MANHOLES ARE TYPE I MANHOLES PER U.S.D. NO. 405 UNLESS NOTED OTHERWISE.
4. ALL STORM DRAIN PIPE IS CLASS III RCP UNLESS OTHERWISE NOTED.
5. SEE SHEETS R1 THRU R23 FOR ROADWAY IMPROVEMENTS AND MEDIAN CURB GEOMETRY.
6. SEE SHEET G2 FOR CONCRETE ENCASEMENT REQUIREMENTS FOR WATER-SEWER/STORM LINE CROSSING.

REVISIONS	DATE

SCALE: HORIZ. 1"=30' VERT. 1"=2'

DRAWN BY: KPC/GPR
REVIEWED BY: PRS
PROJECT NO. 43007
DESIGNED BY: JKS
APPROVED BY: JKS
DATE: JUN. 25, 1993

URS CONSULTANTS, INC.
Las Vegas, Nevada

6-25-93

DEPARTMENT OF PUBLIC WORKS

PROJECT: WASHINGTON AVENUE ROADWAY PROJECT

SHEET: STORM DRAIN PLAN AND PROFILE STA. 65+50 TO STA. 72+00

CITY OF LAS VEGAS NEVADA

DRAWING NO. 107-V1982 D/9

URS/WREV-D09.dwg/6-24-93/kpc