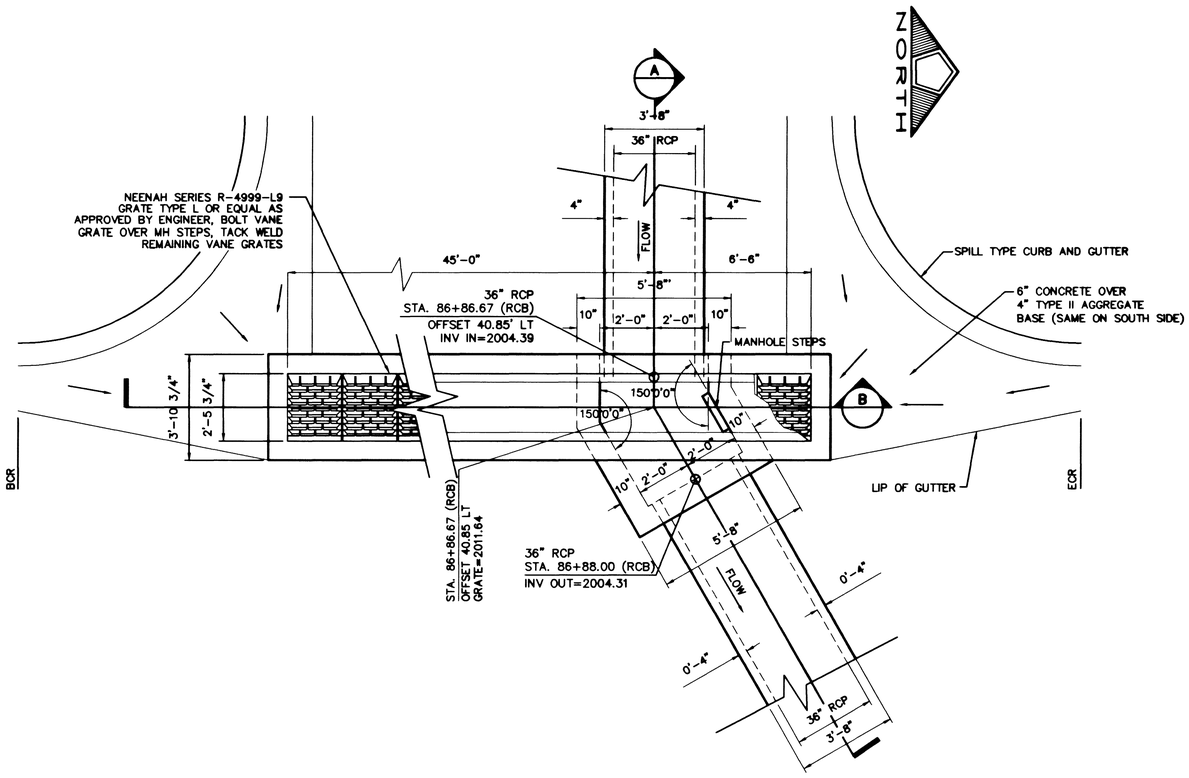

PLAN
SCALE: 3/8" = 1'-0"

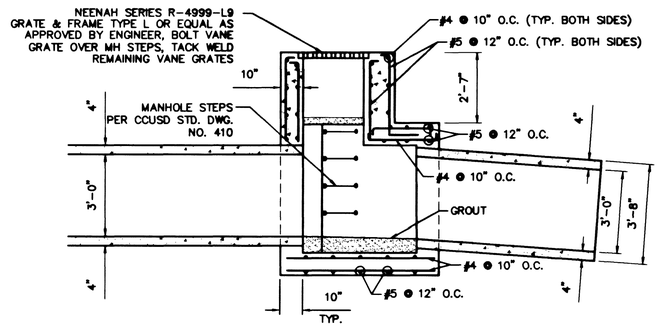

SECTION
SCALE: 3/8" = 1'-0"

A

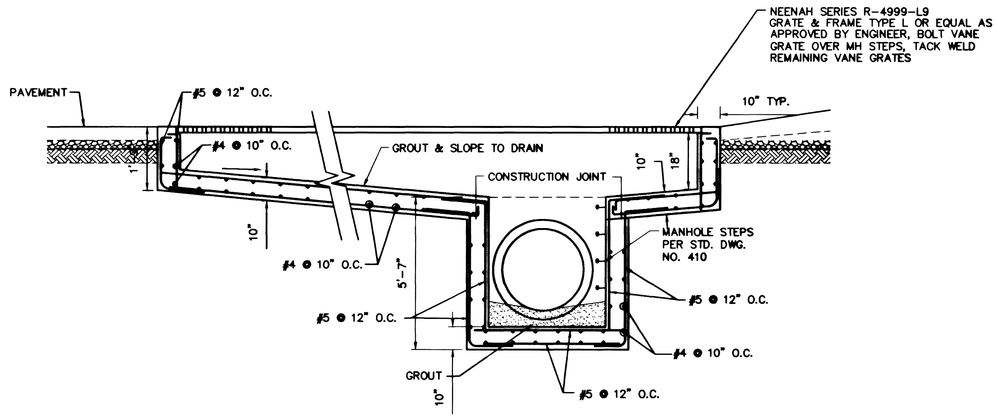

SECTION
SCALE: 3/8" = 1'-0"

B

Avoid cutting underground utility lines. It's costly.

Call before you Dig
1-800-227-2600

NO.	DESCRIPTION	DATE	APP'D

DATE : 02/10/00
TIME :
DRAWN BY : JRL/KTA
DESIGNED BY : JLBT
CHECKED BY : JLBT
JOB NO. : 0133.0141
SCALE : AS SHOWN

PENTACORE
CIVIL ENGINEERING • LAND SURVEYING • PLANNING
CONSTRUCTION MANAGEMENT • ADA CONSULTING
6763 WEST CHARLESTON BOULEVARD
LAS VEGAS, NEVADA 89102 (702)258-0115

CITY OF LAS VEGAS
WASHINGTON AVENUE
JUNCTION STRUCTURE
STA 86+86.67 (RCB)

PROFESSIONAL ENGINEER - STATE OF NEVADA
MYRON R. WELSH
CIVIL
12646
1/27/00

SHEET 53
U-22
OF 58
DWG. NO. 107-V3119

2525

Q:\0133\0140\New dwgs\Utility\U-22.dwg Mon Jul 24 16:52:15 2000 RAT
Q:\0133\0140\NEW DWGS\ROADWAY\DETAILS.DWG