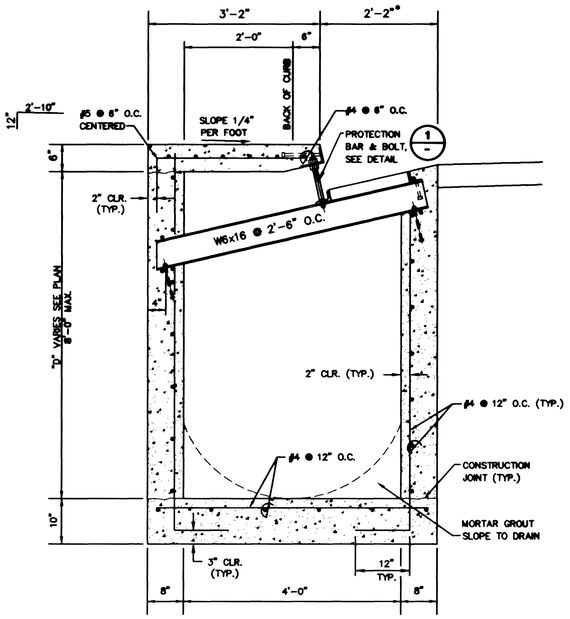

SEE ALTERNATE PIPE CONNECTION DETAIL 3

TYPE "CM2" DROP INLET SECTION
SCALE: 3/4" = 1'-0" — E

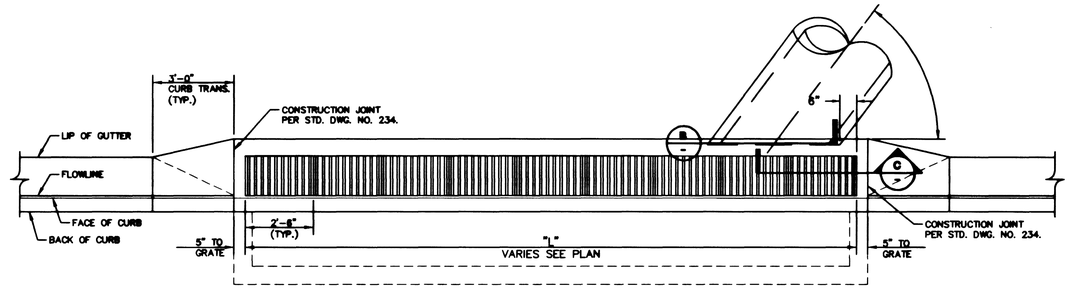

DROP INLET LAYOUT PLAN
SCALE: 3/8" = 1'-0" — 2

SEE ALTERNATE PIPE CONNECTION DETAIL 3

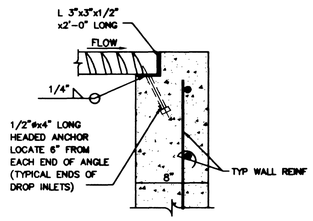

SECTION
SCALE: 1-1/2"=1" — C

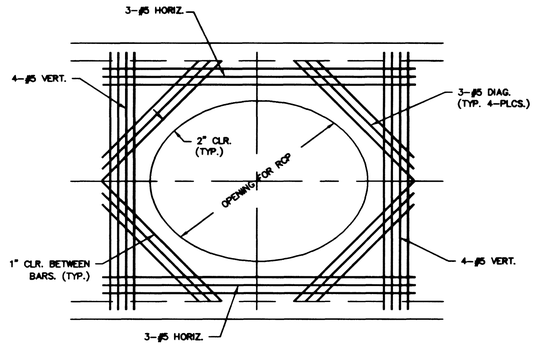

SECTION
SCALE: 3/4"=1' — B

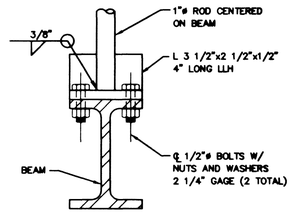

SECTION
SCALE: 3"=1' — A

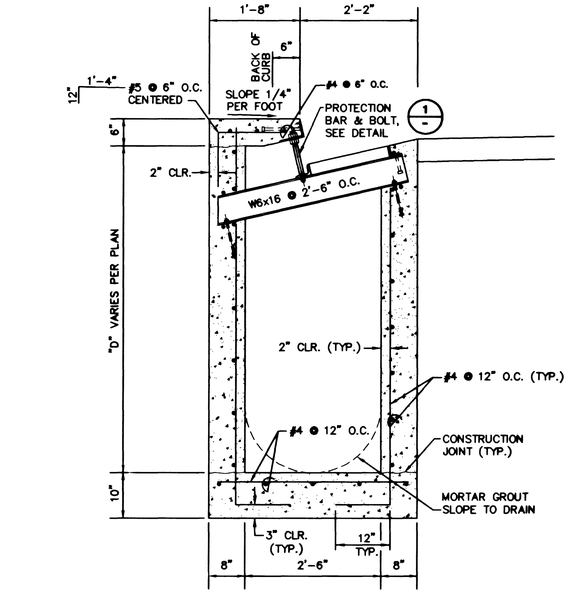

TYPE "DM2" DROP INLET SECTION
SCALE: 3/4" = 1'-0" — D

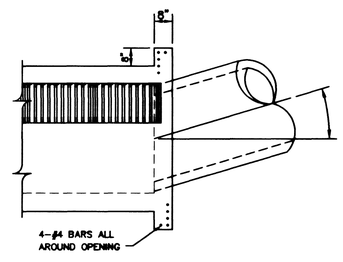

ALTERNATE CONNECTION DETAIL
SCALE: 3/8" = 1'-0" — 3

NOTES:

1. ALL EXPOSED METALS SHALL BE HOT DIP GALVANIZED AFTER FABRICATION.
2. PROVIDE 1/2" (MIN.) CLEARANCE ALL AROUND THE STEEL BEAM, DRY PACK AFTER INSTALLATION.
3. WHEN REQUIRED BY LENGTH OF OPENING, PLATE ANGLE MAY BE DELIVERED IN SECTIONS AND BUTT WELDED IN PLACE.
4. ALL GALVANIZING DAMAGED BY WELDING SHALL RECEIVE TWO COATS OF GALVALLOY OR EQUAL.
5. CONCRETE SHALL BE MODIFIED CLASS DA, SEE SPECIAL PROVISIONS SECTION 501.
6. ANGLE ANCHORS SHALL BE EMBEDDED MIDPOINT IN EACH ENDWALL AND EVENLY SPACED. (MAXIMUM SPACING OF 2')

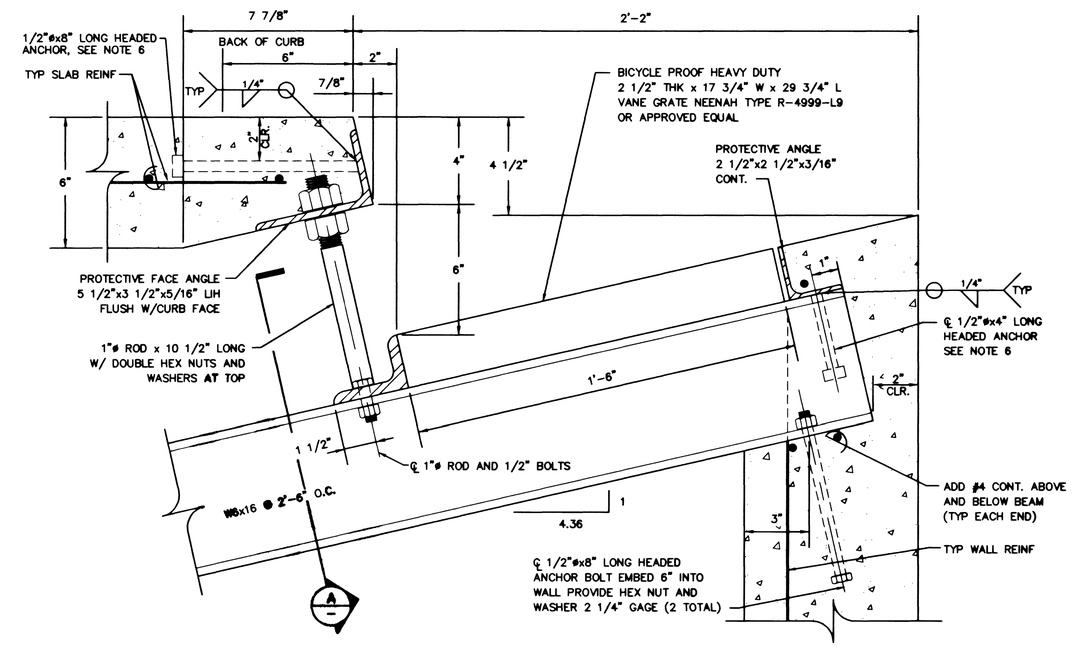

PROTECTIVE FACE & ROD - DETAIL
SCALE: 3" = 1'-0" — 1

NO.	DESCRIPTION	DATE	APP'D

DATE : 02/10/00
PM : MW,BT
DRAWN BY : JR,LW,TA
DESIGNED BY : JL,BT
CHECKED BY : JL,BT
ADA CHECKED :
JOB NO. : 0133.0141
SCALE : AS SHOWN

PENTACORE
CIVIL ENGINEERING • LAND SURVEYING • PLANNING
CONSTRUCTION MANAGEMENT • ADA CONSULTING
6763 WEST CHARLESTON BOULEVARD
LAS VEGAS, NEVADA 89146 (702)258-0115

CITY OF LAS VEGAS
WASHINGTON AVENUE
STORM DRAIN DETAILS

PROFESSIONAL ENGINEER-STATE OF NEVADA
MYRON R. WELSH
CIVIL
No. 2646
8/16/00

SHEET 50
U-19
OF 50

DWG. NO. 107-V3119

DETAILS
26522