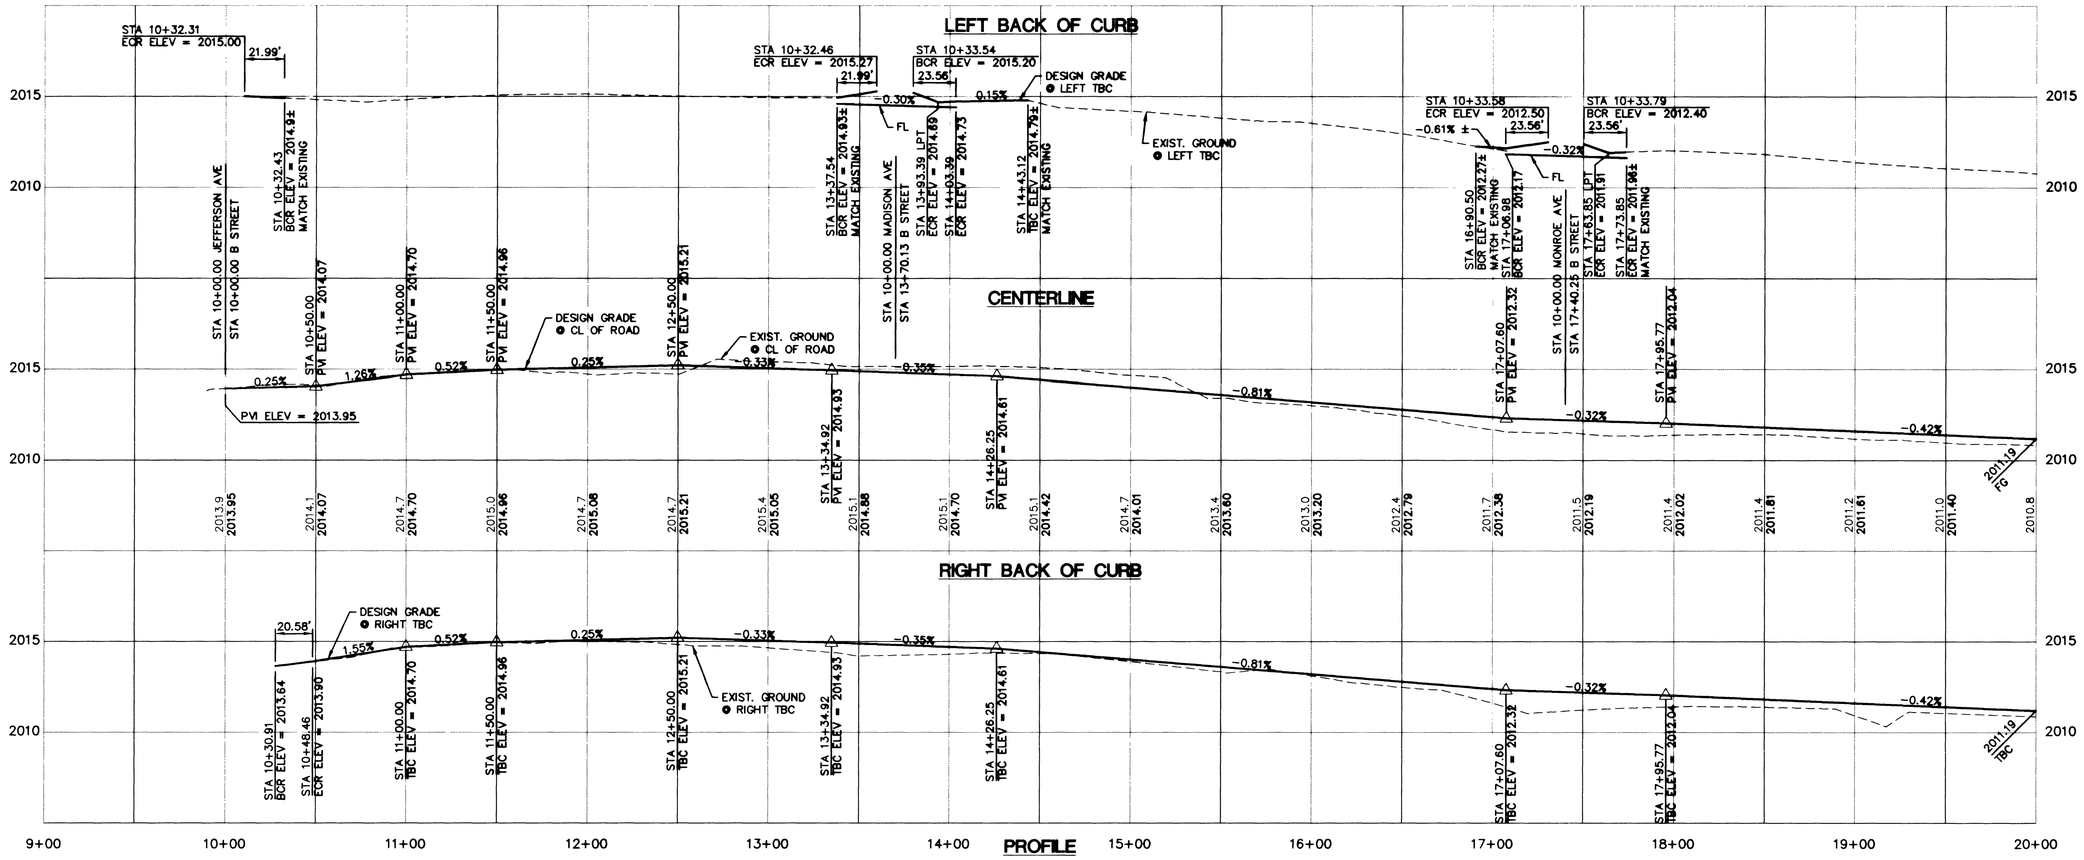

PROFILE

SCALE: HORIZ. 1" = 40'
VERT. 1" = 4'

NOTE:
SEE "U" SHEETS FOR ALL UTILITY RELOCATIONS AND MODIFICATIONS

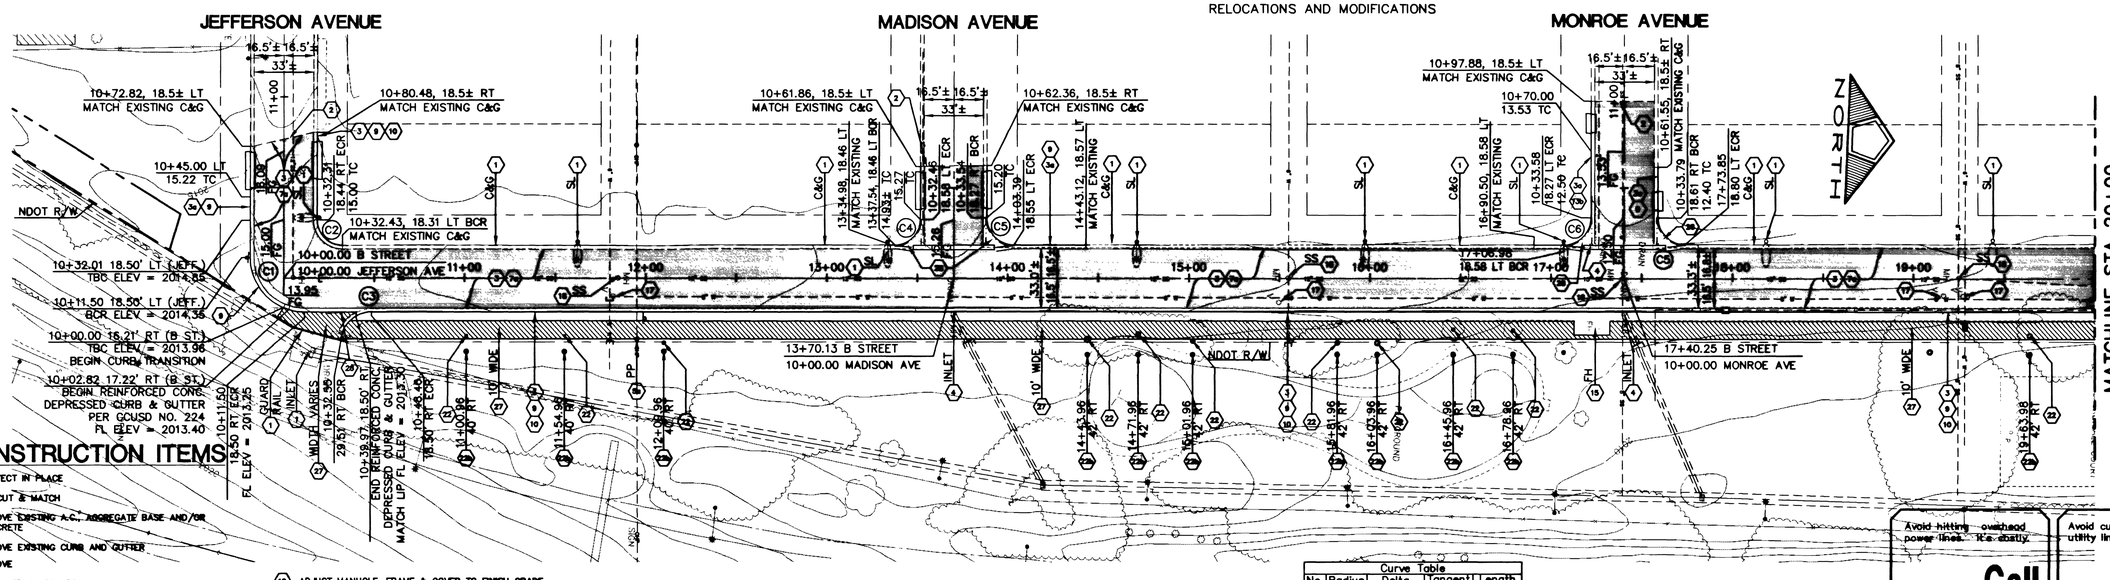

CONSTRUCTION ITEMS

1. PROTECT IN PLACE
2. SAWCUT & MATCH
3. REMOVE EXISTING A.C., AGGREGATE BASE AND/OR CONCRETE
3a. REMOVE EXISTING CURB AND GUTTER
4. REMOVE
6a. RELOCATE BY OTHERS
7a. CONSTRUCT 3" A.C. OVER 12" AGGREGATE BASE
9. CONSTRUCT TYPE "L" CURB & GUTTER PER C.C.U.S.D. NO. 216
10. CONSTRUCT SIDEWALK PER C.C.U.S.D. NO. 234
13b. CONSTRUCT DEPRESSED DRIVEWAY GUTTER ONLY TO MATCH EXISTING PER C.C.U.S.D. NO. 223
15. REMOVE & RESET
17. ADJUST VALVE BOX, FRAME & COVER TO FINISH GRADE PER U.D.A.C.S. UDS PLATE NO. 8
18. ADJUST MANHOLE, FRAME & COVER TO FINISH GRADE PER C.C.U.S.D. NO. 403 OR NO. 404
20a. RELOCATE EXISTING FIRE HYDRANT PER U.D.A.C.S. UDS PLATE NO. 7 CONDITION A
22. REMOVE TREE (> 1-FOOT DIAMETER)
22a. REMOVE TREE (< 1-FOOT DIAMETER)
23b. INSTALL TREE PER DETAIL 3 SHEET R-15
27. RESTORE GRASS AND IRRIGATION LINES - 3' STRIP
28. CONSTRUCT 24" SPILL-TYPE CURB AND GUTTER PER C.C.U.S.D. NO. 219 FROM BCR TO ECR SEE DETAIL 2 SHEET R-15

B STREET

40 0 20 40 80 160
(IN FEET)
1 inch = 40 ft.

Curve Table				
No.	Radius	Delta	Tangent	Length
C1	30.00'	88°59'20"	29.99'	47.12'
C2	14.00'	89°59'20"	14.00'	21.99'
C3	17.00'	69°21'33"	11.76'	20.58'
C4	14.00'	90°00'40"	14.00'	21.99'
C5	15.00'	89°59'20"	15.00'	23.56'
C6	15.00'	90°00'40"	15.00'	23.56'

Bonnie Gift
LAS VEGAS VALLEY WATER DISTRICT

8-17-00
DATE

Avoid hitting overhead power lines. It's costly.
Call before you do Overhead
1-702-593-6111

Avoid cutting underground utility lines. It's costly.
Call before you Dig.
1-800-227-2600
UNDERGROUND SERVICE ALERT (USA)

NO.	DESCRIPTION	DATE	APP'D

DATE : 02/10/00
PM : MW,BT
DRAWN BY : JR,LW,TA
DESIGNED BY : JL,BT
CHECKED BY : JL,BT
ADA CHECKED :
JOB NO. : 0133.0141
SCALE : AS SHOWN

PENTACORE
CIVIL ENGINEERING • LAND SURVEYING • PLANNING
CONSTRUCTION MANAGEMENT • ADA CONSULTING
6763 WEST CHARLESTON BOULEVARD
LAS VEGAS, NEVADA 89146 (702)258-0115

CITY OF LAS VEGAS
WASHINGTON AVENUE
B STREET
PLAN & PROFILE
STA 9+00 TO STA 20+00

PROFESSIONAL ENGINEER - STATE OF NEVADA
MYRON R. WEDDLE
No. 2646
8/23/00

SHEET 13
R6
OF 59

DWG. NO. 107-V3119

2646

G:\0133\0140\Wes dwgs\ROADWAY\Pp-006.dwg Mon Jul 24 14:15:48 2000 RAT