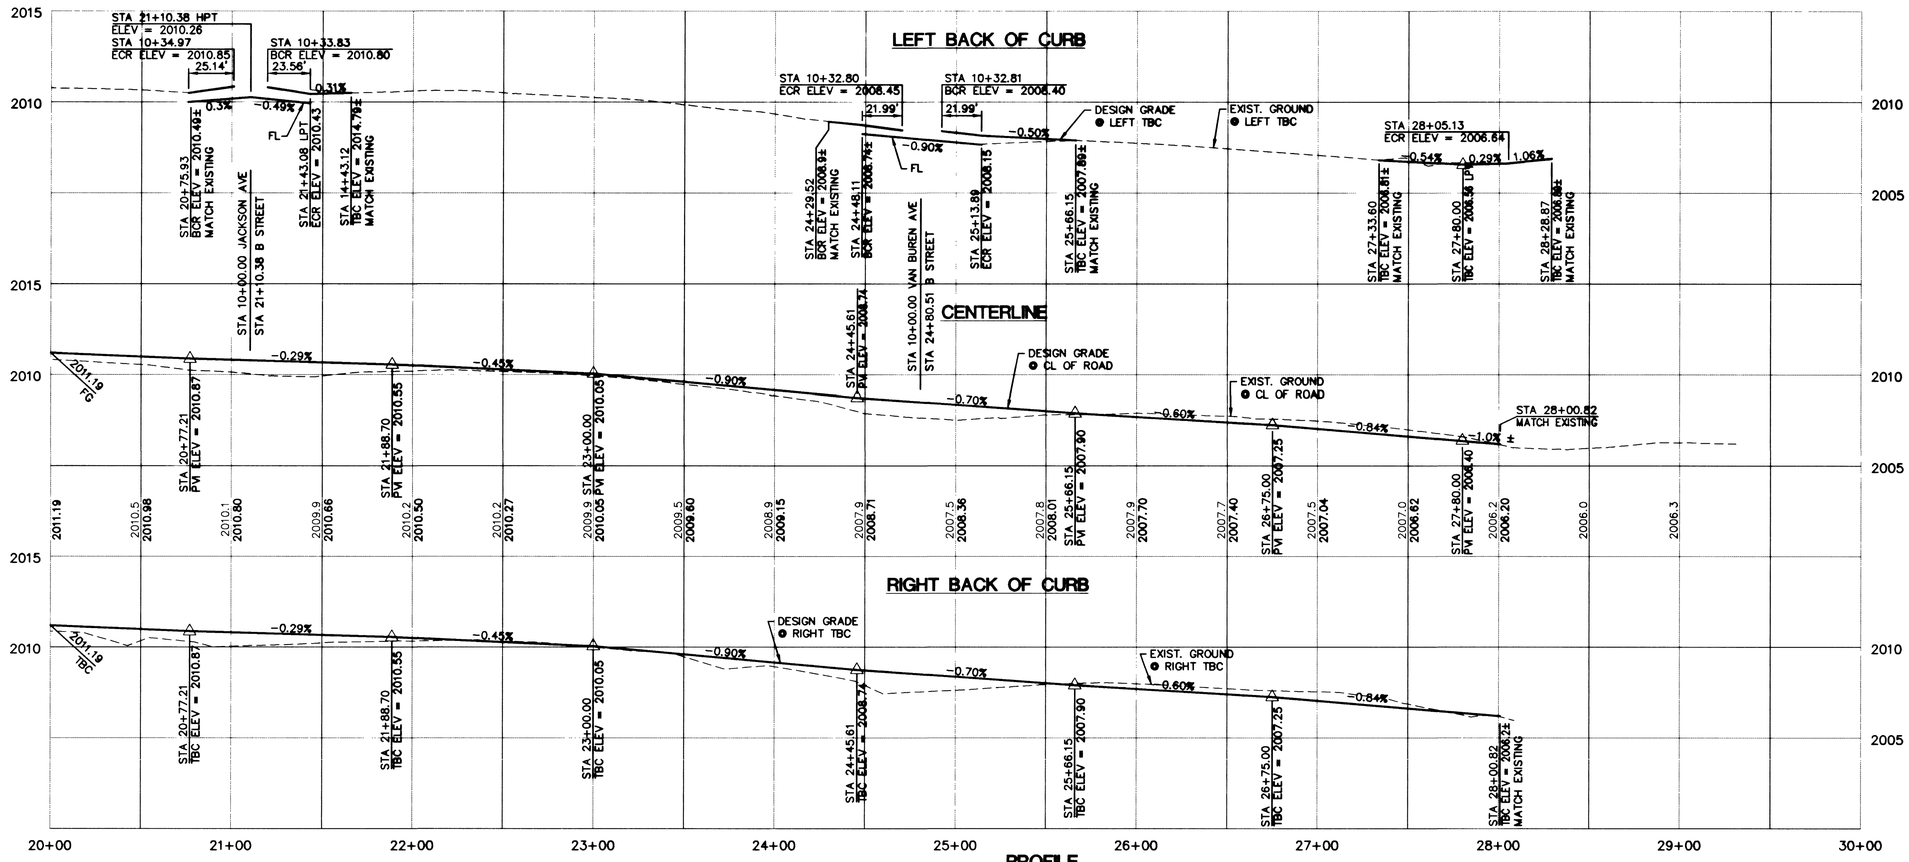

PROFILE

SCALE: HORIZ. 1" = 40'
VERT. 1" = 4'

NOTE:
SEE "U" SHEETS FOR ALL UTILITY RELOCATIONS AND MODIFICATIONS

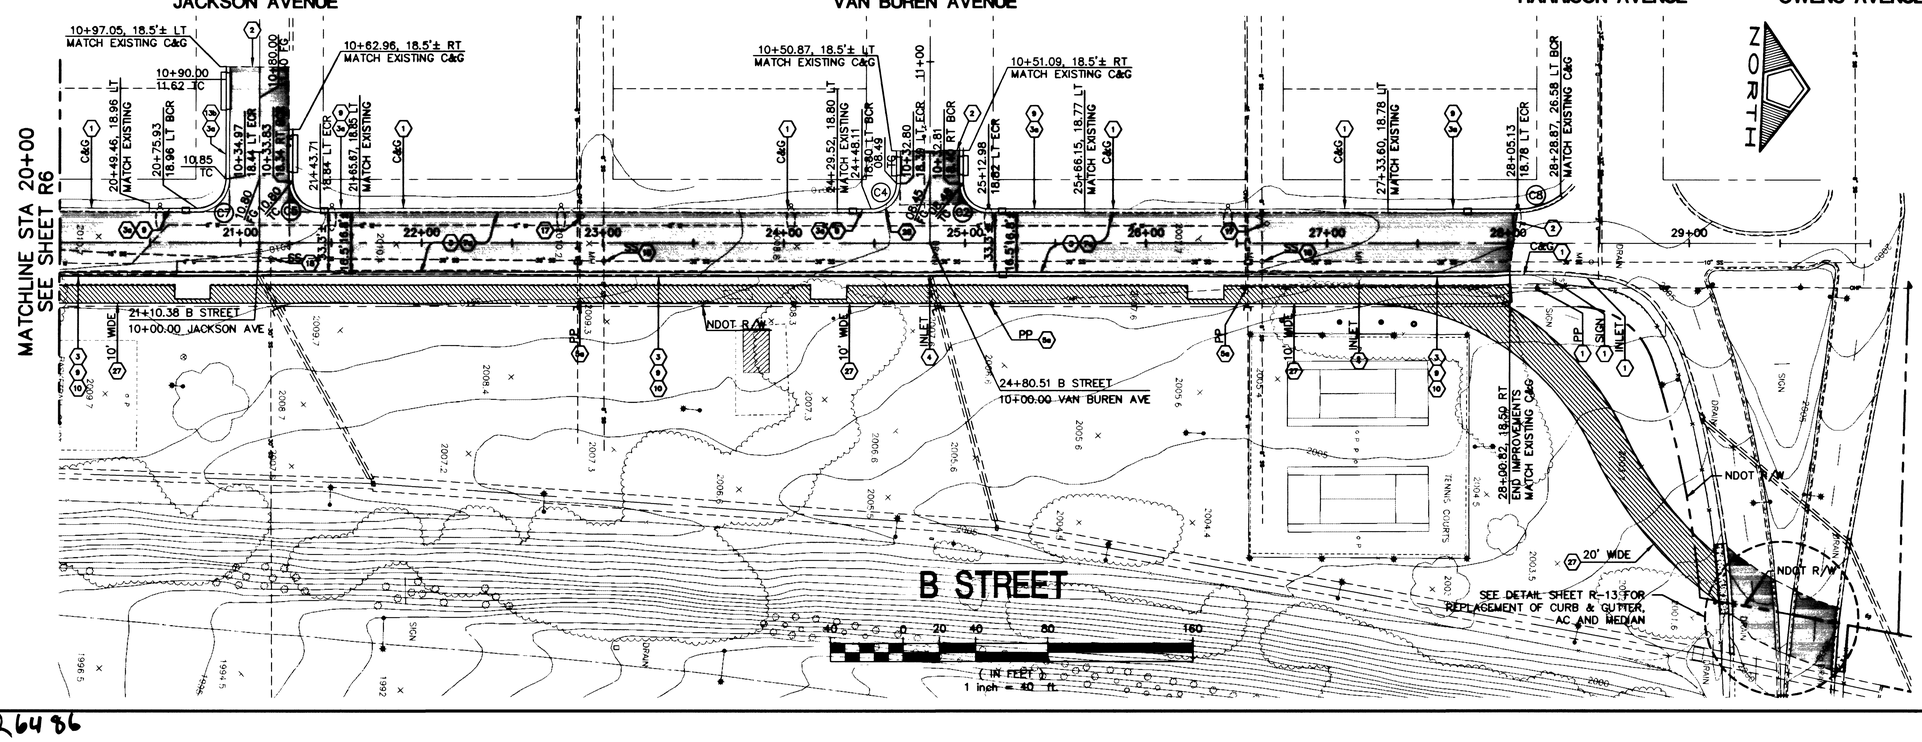

LAS VEGAS VALLEY WATER DISTRICT

8-17-00
DATE

Curve Table				
No.	Radius	Delta	Tangent	Length
C2	14.00'	89°59'20"	14.00'	21.99'
C4	14.00'	90°00'40"	14.00'	21.99'
C5	15.00'	89°59'20"	15.00'	23.56'
C7	16.00'	90°00'40"	16.00'	25.14'
C8	40.00'	36°23'59"	13.15'	25.41'

CONSTRUCTION ITEMS

1. PROTECT IN PLACE
2. SAWCUT & MATCH
3. REMOVE EXISTING A.C., AGGREGATE BASE AND/OR CONCRETE
3a. REMOVE EXISTING CURB AND GUTTER
4. REMOVE
5a. RELOCATE BY OTHERS
7a. CONSTRUCT 3" A.C. OVER 12" AGGREGATE BASE
9. CONSTRUCT TYPE "L" CURB & GUTTER PER C.C.U.S.D. NO. 216
10. CONSTRUCT SIDEWALK PER C.C.U.S.D. NO. 234
13b. CONSTRUCT DEPRESSED DRIVEWAY GUTTER ONLY TO MATCH EXISTING PER C.C.U.S.D. NO. 223
17. ADJUST VALVE BOX, FRAME & COVER TO FINISH GRADE PER U.D.A.C.S. PLATE NO. 8
18. ADJUST MANHOLE, FRAME & COVER TO FINISH GRADE PER C.C.U.S.D. NO. 403 OR NO. 404
27. RESTORE GRASS AND IRRIGATION LINES – 3' STRIP
28. CONSTRUCT 24" SPILL-TYPE CURB AND GUTTER PER C.C.U.S.D NO. 219 FROM BCR TO ECR SEE DETAIL 2 SHEET R-15

Avoid hitting overhead power lines. It's costly.
Call before you do Overhead
1-702-593-6111

Avoid cutting underground utility lines. It's costly.
Call before you Dig.
1-800-227-2600
UNDERGROUND SERVICE ALERT (USA)

NO.	DESCRIPTION	DATE	APP'D

DATE: 02/10/00
FN: MW.BT
DRAWN BY: JR.LW.TA
DESIGNED BY: JL.BT
CHECKED BY: JL.BT
ADA CHECKED:
JOB NO.: 0133.0141
SCALE: AS SHOWN

PENTACORE
CIVIL ENGINEERING • LAND SURVEYING • PLANNING
CONSTRUCTION MANAGEMENT • ADA CONSULTING
6763 WEST CHARLESTON BOULEVARD
LAS VEGAS, NEVADA 89146 (702)258-0115

CITY OF LAS VEGAS
WASHINGTON AVENUE
B STREET
PLAN & PROFILE
STA 20+00 TO STA 30+00

PROFESSIONAL ENGINEER – STATE OF NEVADA
MYRON R. WELLS
No. 2646
8/17/00

SHEET 14
R7
OF 59

DWG. NO. 107-V3119

Q:\0133\0140\Wew dwgs\ROADWAY\Pp-007.dwg Mon Jul 24 14:16:27 2000 RAT

2648 6