I STREET NORTH

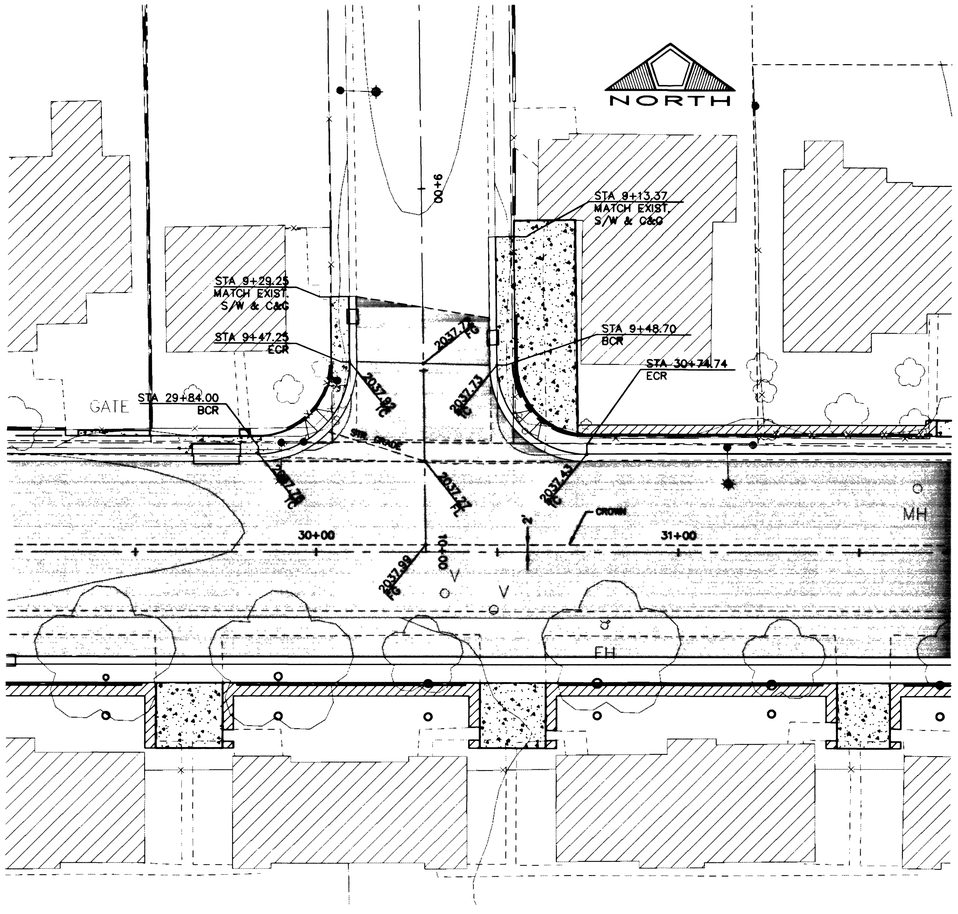

H STREET

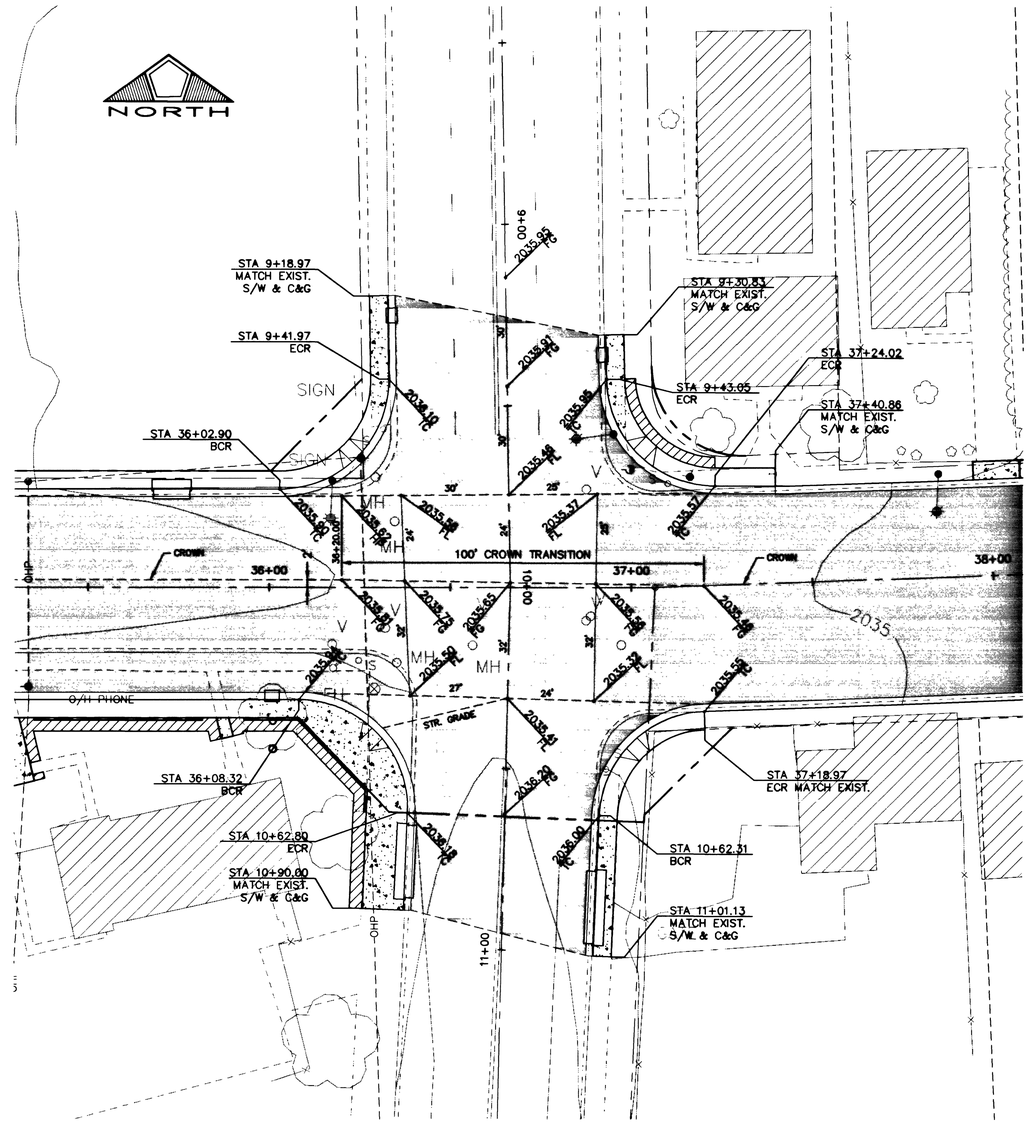

H STREET

WASHINGTON AVENUE

20 0 10 20 40 80

(IN FEET)
1 inch = 20 ft.

NO.	DESCRIPTION	DATE	APP'D

DATE : 02/10/00
PM : MW,BT
DRAWN BY : JR,LW,TA
DESIGNED BY : JL,BT
CHECKED BY : JL,BT
ADA CHECKED :
JOB NO. : 0133.0141
SCALE : AS SHOWN

PENTACORE
CIVIL ENGINEERING • LAND SURVEYING • PLANNING
CONSTRUCTION MANAGEMENT • ADA CONSULTING
6763 WEST CHARLESTON BOULEVARD
LAS VEGAS, NEVADA 89146 (702)258-0115

CITY OF LAS VEGAS
WASHINGTON AVENUE
INTERSECTION GRADING PLAN - 2

PROFESSIONAL ENGINEER - STATE OF NEVADA
MYRON R. WELSH
CIVIL
No. 2646
7/27/00

SHEET 19
R-12
OF 59

DWG. NO. 107-V3119

Q:\0133\0140\New dwgs\GRADING\Grade-2.dwg Tue Jul 25 06:51:33 2000 RAT

Q:\0133\0140\NEWDWGS\GRADING\GRADE-2.DWG

26491