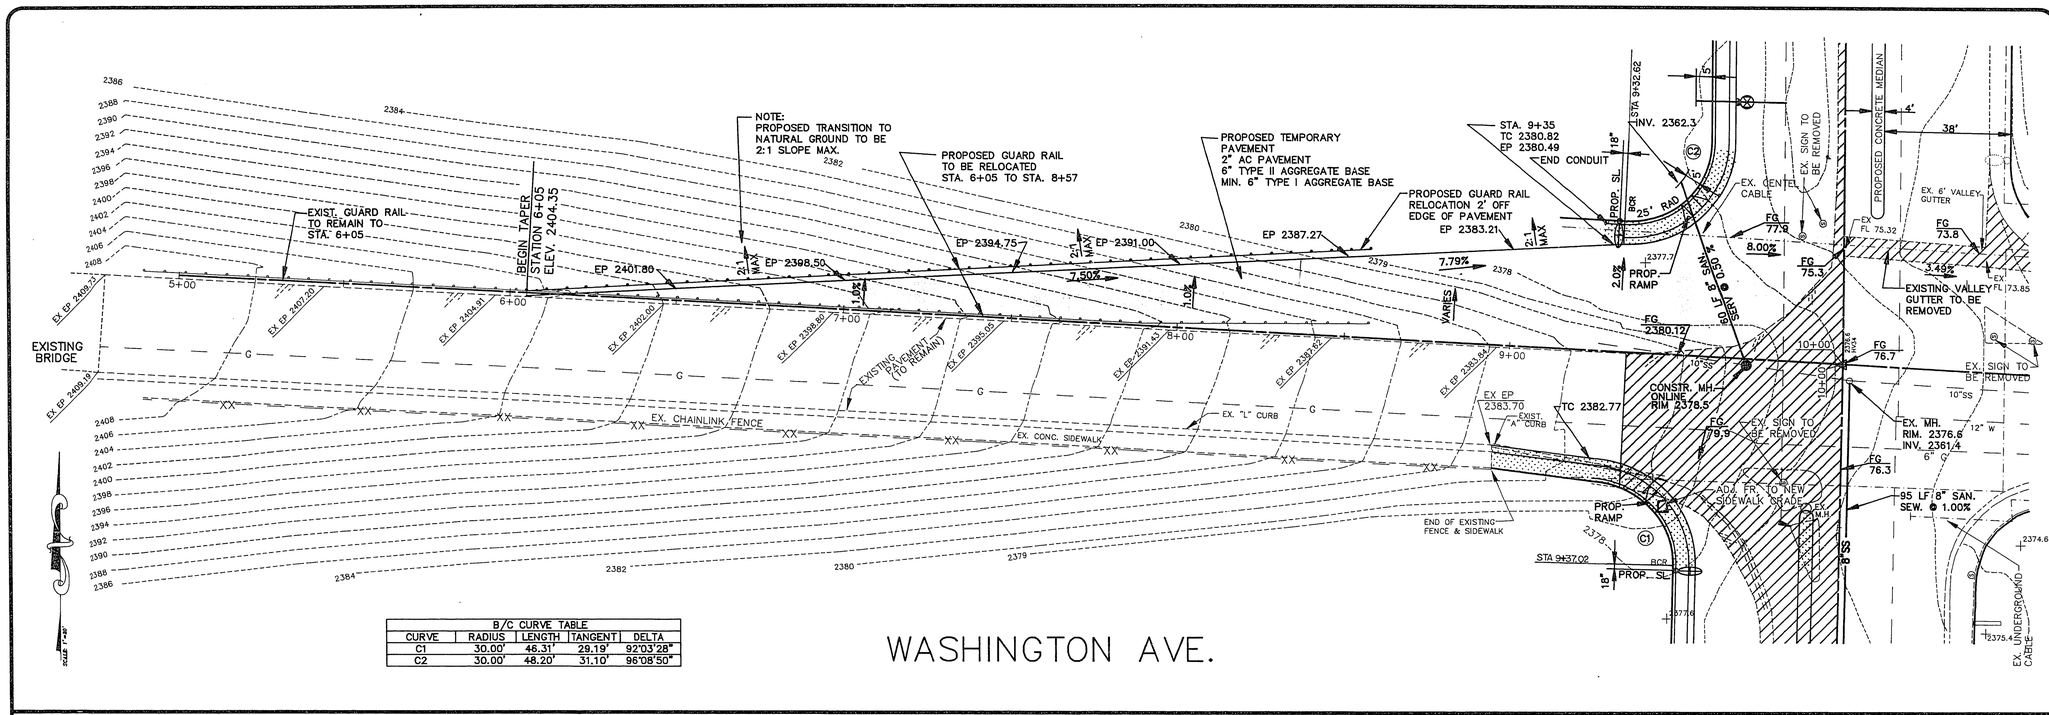

B/C CURVE TABLE				
CURVE	RADIUS	LENGTH	TANGENT	DELTA
C1	30.00'	46.31'	29.19'	92°03'28"
C2	30.00'	48.20'	31.10'	96°08'50"

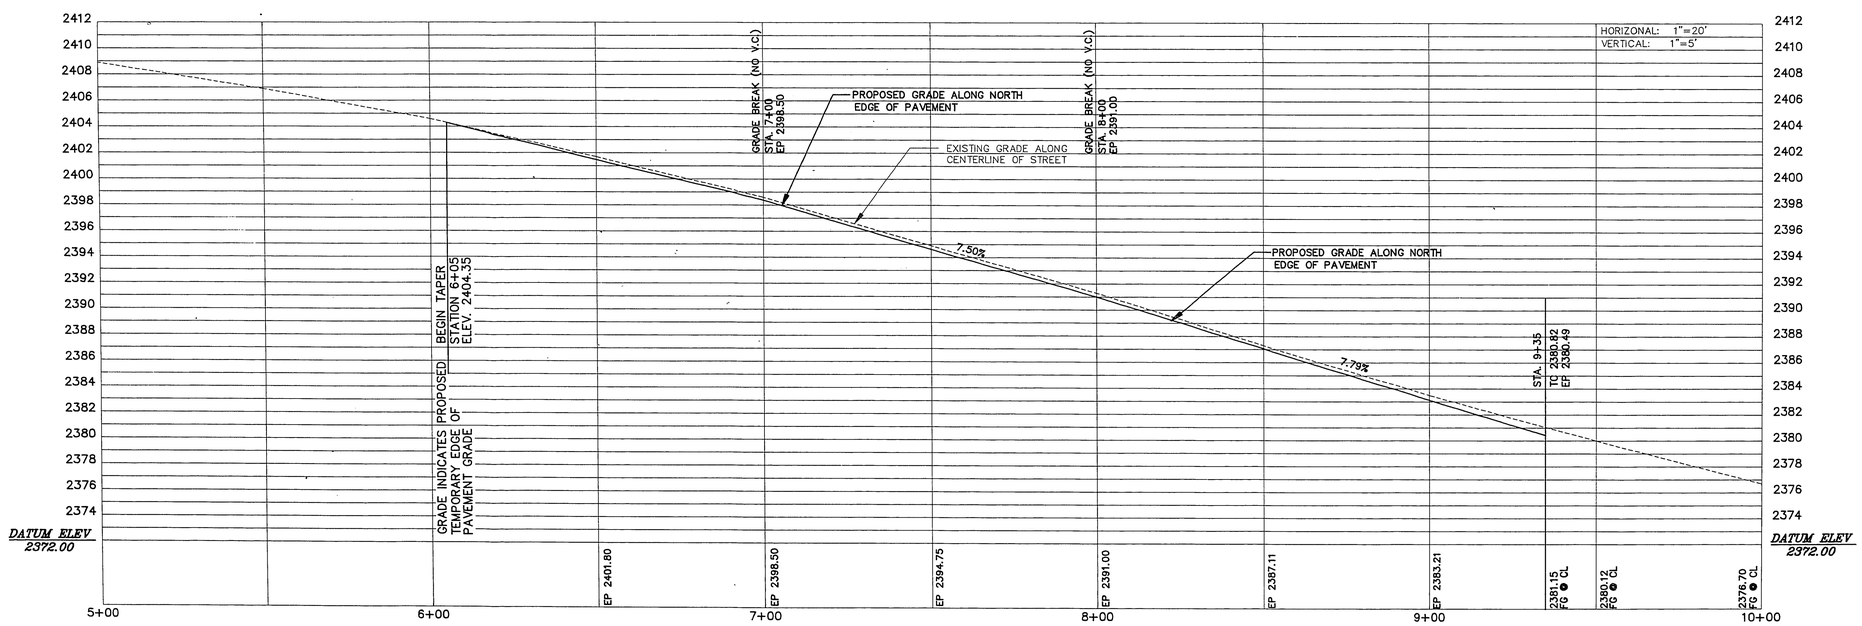

NOT FOR CONSTRUCTION

CASHDAN
844 EAST SAHARA
LAS VEGAS, NEVADA 89104
(702) 735-7895
FAX (702) 735-3190
LAND SURVEYING
CIVIL ENGINEERING
STRUCTURAL ENGINEERING
FORENSIC ENGINEERING

PROJECT TITLE:

WASHINGTON AVENUE
STREET REHABILITATION
CITY OF LAS VEGAS
NEVADA

NO.	DATE	REVISION	APPR.

SEAL:

DATE
OCTOBER 28, 1991
JOB NO.
90-850
SCALE
1"=20'
DRAWN
D.P.W.
DESIGNED
B.P.T.
CHECKED
E.J.F.
SHEET
32 OF 54
107-V1902

27-3-96