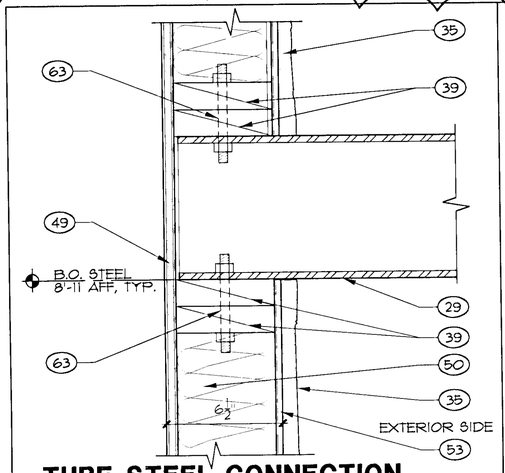


## TUBE STEEL CONNECTION AT EXTERIOR WALL (11)

SCALE: 3" = 1'-0"

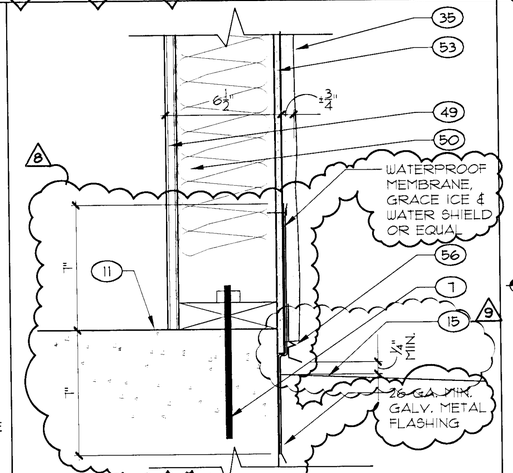


## EXT. WALL @ FOOTING (9)

SCALE: 3" = 1'-0"

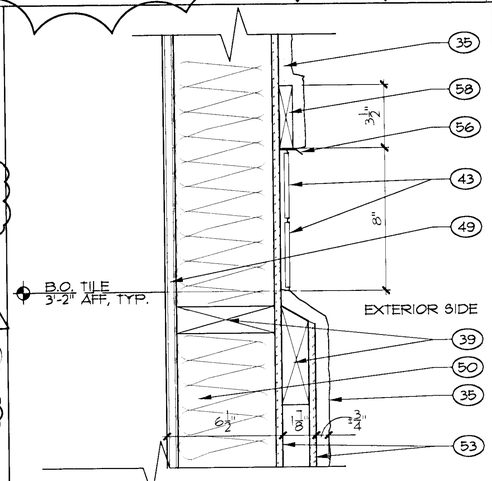


## TILE BAND @ BLDG. BASE (6)

SCALE: 3" = 1'-0"

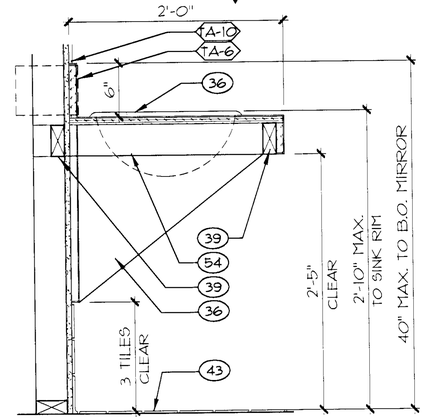


## TOILET ROOM COUNTER (3)

SCALE: 1-1/2" = 1'-0"

NOTE: PAINT ALL TUBE STEEL COLOR B. SEE COLOR SCHEDULE, A2.01. CAP ALL EXPOSED TUBE STEEL ENDS, ATTACH WITH CONTINUOUS WELD AND GRIND SMOOTH BEFORE PAINTING.

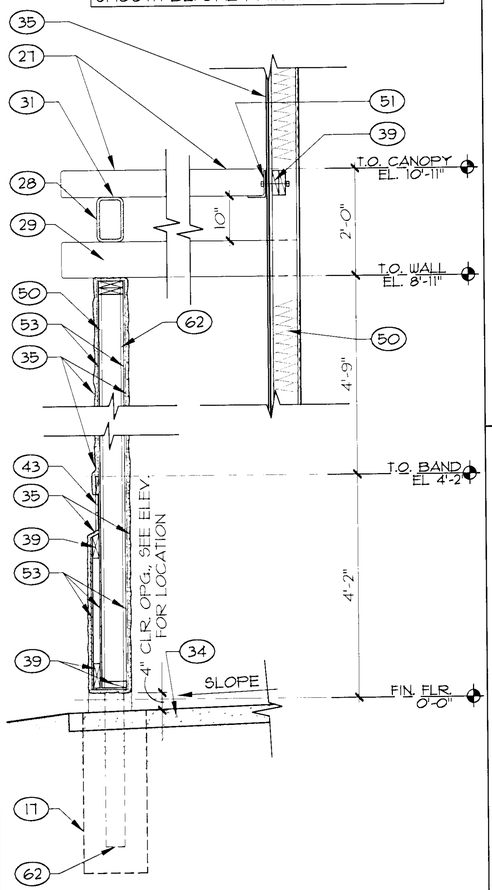


## SUNSHADE CANOPY (10)

SCALE: 1-1/2" = 1'-0"

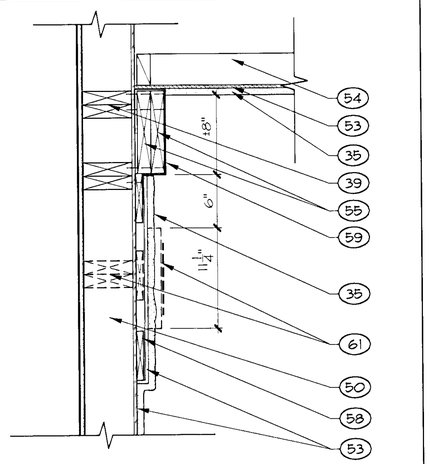


## PORTICO FRIEZE DETAIL (8)

SCALE: 1-1/2" = 1'-0"

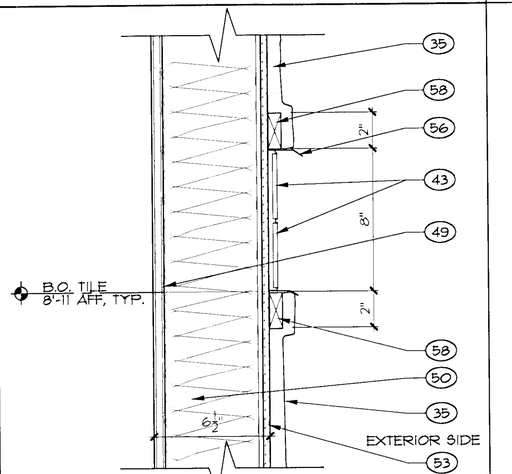


## TILE ACCENT DETAIL (7)

SCALE: 3" = 1'-0"

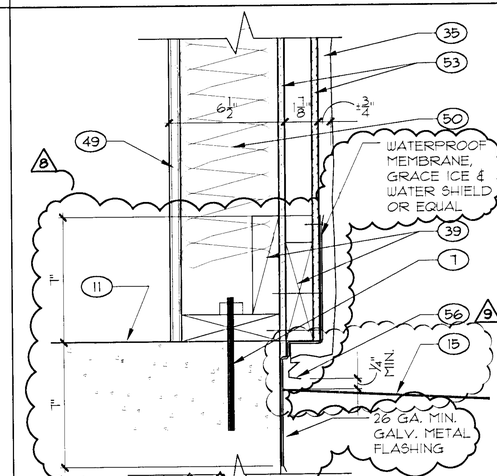


## EXT. WALL @ FOOTING (5)

SCALE: 3" = 1'-0"

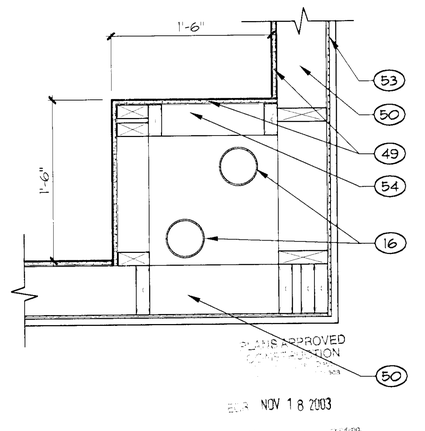


## DRAIN CHASE DETAIL (4)

SCALE: 1-1/2" = 1'-0"

NOTE: PAINT ALL TUBE STEEL COLOR B. SEE COLOR SCHEDULE, A2.01. CAP ALL EXPOSED TUBE STEEL ENDS, ATTACH WITH CONTINUOUS WELD AND GRIND SMOOTH BEFORE PAINTING.

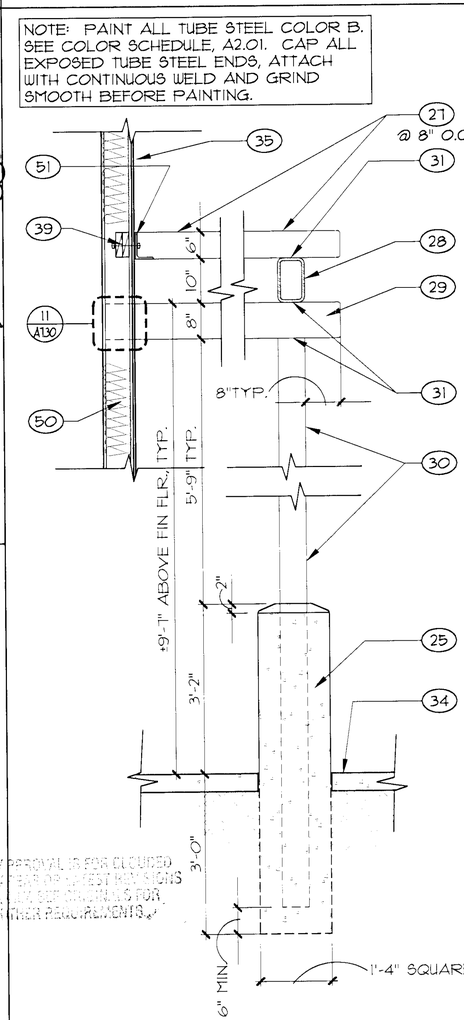


## SUNSHADE CANOPY (1)

SCALE: 1-1/2" = 1'-0"

APPROVAL IS FOR GENERAL CONFORMANCE WITH DESIGN CONCEPTS ONLY. SEE MUNICIPAL CODES FOR OTHER REQUIREMENTS.

## KEYNOTES

SHEETS A7.30 - A7.32

1 CMU WALL
2 CMU BOND BEAM, SEE STRUCT. DWGS.
3 STEEL BASE PLATE
4 STEEL COLUMN, SEE STRUCT. DWGS.
5 8" DIA. PIPE BOLLARD, SEE STRUCT. DWGS.
6 8" WIDE CHANNEL GIRT
7 ANCHOR BOLT
8 PREMANUFACTURED METAL WALL PANEL
9 SEALANT
10 TRENCH DRAIN
11 CONCRETE FLOOR SLAB, SEE STRUCTURAL DRAWINGS
12 TRENCH DRAIN GRATE SECTIONS FOR FULL LENGTH OF TRENCH, FLUSH WITH FLOOR SLAB
13 COMPRESSED SOIL
14 DRAIN COVER @ 12'-6" OC, SEE MECH. DWGS.
15 FINISH GRADE
16 ROOF DRAIN PIPE - SEE MECH. DWGS.
17 CONCRETE FOOTING, SEE STRUCTURAL DRAWINGS
18 GIRT, SEE STRUCTURAL
19 PURLIN, SEE STRUCTURAL
20 METAL ROOF
21 GUTTER
22 DOWNSPOUT, PAINTED - SEE A2.01 FOR COLOR
23 METAL FASCIA PANEL
24 STEEL STRUCTURE, BY MANUFACTURER
25 CONCRETE PIER
26 METAL SOFFIT PANEL
27 TS 6 x 2 , PAINT COLOR B
28 TS 10 x 6, PAINT COLOR B
29 TS 8 x 8, PAINT COLOR B
30 TS 6 x 6, PAINT COLOR B
31 WELD FULLY
32 HEADER, SEE STRUCT. DWGS
33 2 x 6 METAL STUDS
34 SIDEWALK, SEE CIVIL DWGS.
35 EXTERIOR CEMENT PLASTER O/ METAL LATH O/ FELT PAPER
36 PLASTIC LAMINATE OVER ¾" PLYWOOD GREENBD. SUPPORT
37 BACKER ROD
38 LOUVER, PAINT COLOR D
39 2x WOOD BLOCKING
40 2 x 6 WOOD FRAMING
41 EXISTING 6x6 WOOD COLUMN
42 1 #10 MS @ EACH BRACKET TO HANDRAIL
43 CERAMIC TILE
44 SEALANT O/ BACKER ROD
45 3-½" x 2-½" x ⅜" STAINLESS STEEL ANGLE WITH ½" x 3" ANCHORS @ 12" O.C.
46 STANDING SEAM JOINT COVER
47 RIDGE COVER
48 PANEL CLIP
49 ⅝" GYPSUM BOARD
50 2 x 6 STUDS @ 16" OC
51 6" x 4" x ⅜" x CONT. L.L.V. W X" x X" BOLTS @ 12" O.C.
52 1-½" DIA. PIPE HANDRAIL PAINTED, SEE A2.01
53 ⅜" PLYWOOD SHEATHING
54 2 x 4 WOOD FRAMING
55 2 x 10 FRIEZE BOARD
56 PLASTER SCREED
57 R-19 BATT INSULATION
58 1x WOOD BLOCKING
59 PAINT, SEE A2.01 FOR COLOR
60 GI FLASHING
61 BUILDING SIGNAGE WHERE OCCURS, SEE ELEVATIONS
62 TS 4x4
63 ½" DIA. x 5-½" THREADED ROD
64 PLYWOOD SHEATHING, CUT TO FOLLOW ARCH RADIUS. SEE ELEVATION.
65 STAMPED STEEL GALV. WALL BRACKET @ 6'-0" O.C. MAX. & 12" FROM ENDS
66 ⅜" DIA. EXPANSION BOLT INTO CMU.
67 FASTEN SECURELY TO WALL STUDS OR BLOCKING
68 1x WOOD BLOCKING

CITY OF LAS VEGAS NEVADA

REVISIONS
1 8.30.02
2 10.16.02
3 01.22.03
4 03.14.03
5 03.10.03
6 11.7.03

CONSULTANT

TATE SNYDER KIMSEY ARCHITECTS
700 Valle Verde Court, Henderson, Nevada 89014 ph. 702 456 3000 fax 702 896 0099

THESE DRAWINGS AND SPECIFICATIONS AS INSTRUMENTS OF SERVICE ARE AND SHALL REMAIN THE PROPERTY OF THE ARCHITECT WHETHER THE PROJECT FOR WHICH THEY WERE PREPARED IS EXECUTED OR NOT. THE VISUAL CONTENTS OF THESE DRAWINGS AND SPECIFICATIONS ARE PROTECTED UNDER THE COPYRIGHT LAWS OF THE UNITED STATES AND SHALL NOT BE USED BY ANY PERSON OR ENTITY FOR ANY PURPOSE WHATSOEVER WITHOUT THE WRITTEN CONSENT OF THE ARCHITECT. ANY UNAUTHORIZED USE OF THESE DRAWINGS AND SPECIFICATIONS SHALL BE AT THE SOLE RISK OF THE USER AND WITHOUT LIABILITY OR LEGAL EXPOSURE TO THE ARCHITECT AND THE USER SHALL INDEMNIFY AND HOLD HARMLESS THE ARCHITECT FROM ALL CLAIMS, DAMAGES, LOSSES AND EXPENSES ARISING OUT OF OR RESULTING THEREFROM. SUBMISSION OR DISTRIBUTION OF THESE DRAWINGS AND SPECIFICATIONS TO MEET OFFICIAL REGULATORY REQUIREMENTS OR FOR SIMILAR PURPOSES IN CONNECTION WITH THE PROJECT IS NOT TO BE CONSTRUED AS PUBLICATION IN DEROGATION OF THE ARCHITECT'S COPYRIGHT OR OTHER RESERVED RIGHTS.

DEPARTMENT OF PUBLIC WORKS

CITY OF LAS VEGAS WEST SERVICE YARD
BUFFALO DRIVE AND PEAK ROAD
LAS VEGAS, NEVADA
BUILDING DETAILS
FIELD OPERATIONS BUILDING

STAMP
TATE C. SNYDER No. 4440 STATE OF NEVADA REGISTERED ARCHITECT

OWNER: CITY OF LAS VEGAS
DEPARTMENT OF PUBLIC WORKS
ARCHITECTURAL SERVICES

400 EAST STEWART AVENUE
LAS VEGAS, NEVADA 89101
PHONE: (702) 229-6535
FAX: (702) 382-3232
TDD: (702) 386-9108

| | |
|---|---|
| DRAWN | UFE |
| FILE | 047A730 |
| DATE | 03.14.03 |
| SCALE | VARIES |
| REQ NO | 02.15341.03 |
| CLV DWG NO | 107-V3548 |
| SPEC NO | |

A7.30