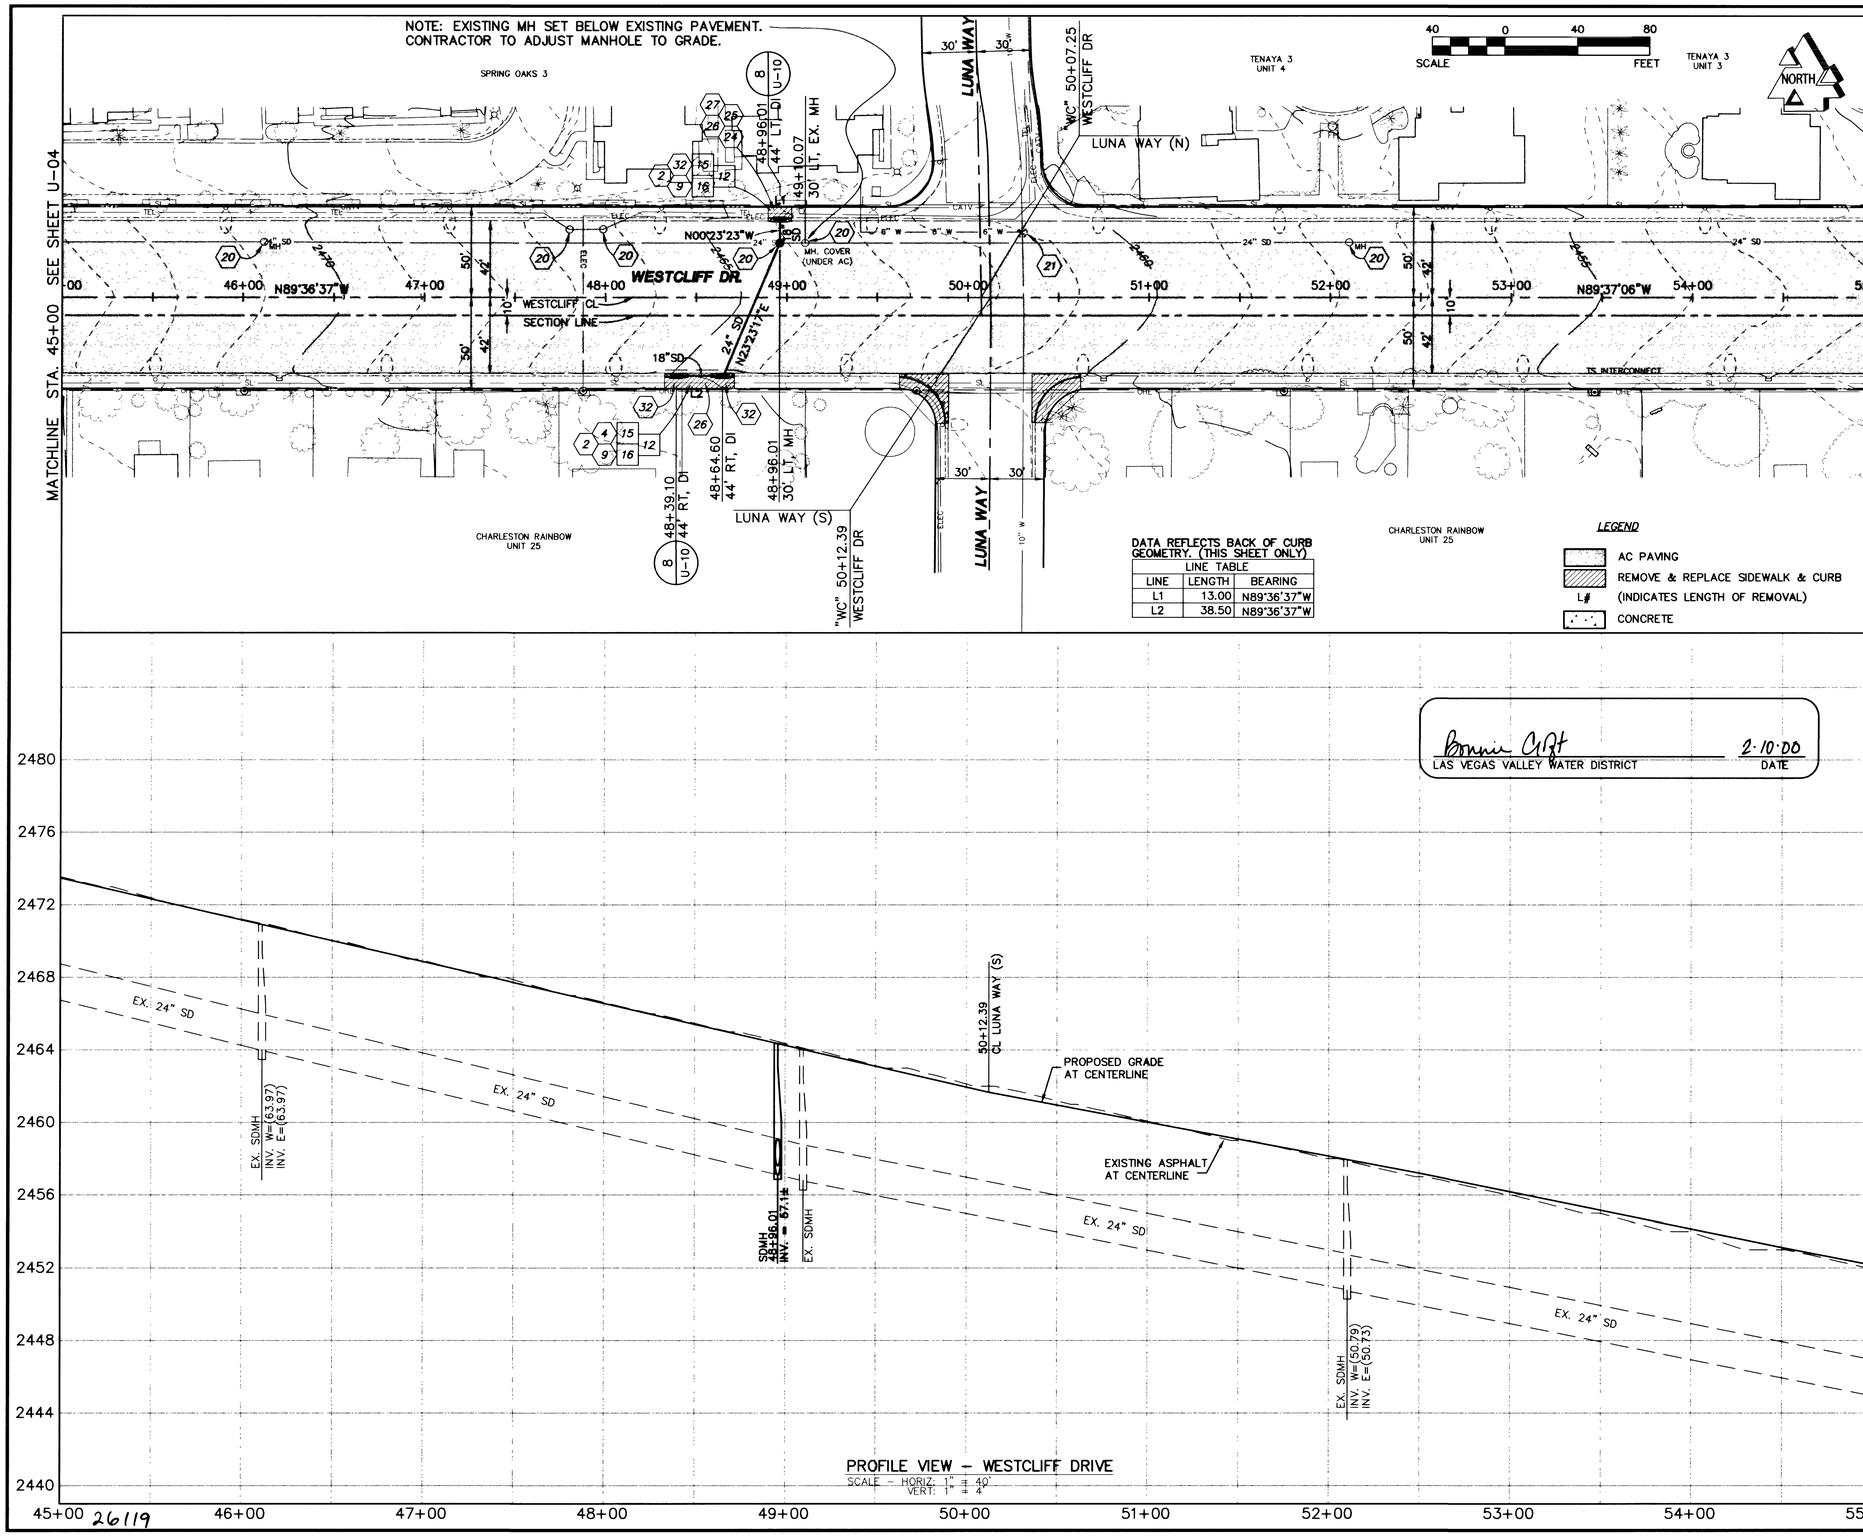

LINE TABLE		
LINE	LENGTH	BEARING
L1	13.00	N89°36'37"W
L2	38.50	N89°36'37"W

PROFILE VIEW – WESTCLIFF DRIVE
SCALE – HORIZ: 1" = 40'
VERT: 1" = 4'

Bonnie Gift 2-10-00
LAS VEGAS VALLEY WATER DISTRICT DATE

CONSTRUCTION NOTES

USD STANDARD DRAWING REFERENCE SHOWN ON SHEET C-04

- (2) CONSTRUCT CONCRETE SIDEWALK
- (4) CONSTRUCT "L" TYPE CURB & GUTTER
- (9) CONSTRUCT GUTTER TRANSITION

REMOVALS

- (12) SAWCUT
- (15) REMOVE CURB AND GUTTER
- (16) REMOVE SIDEWALK

RELOCATIONS

- (20) ADJUST MANHOLE TO GRADE AND CONSTRUCT CONCRETE COLLAR
- (21) ADJUST VALVE BOX TO GRADE
- (22) ADJUST FIRE HYDRANT
- (23) RELOCATE WATER LINE
- (24) RELOCATE CONFLICTING ELECTRICAL CONDUIT
- (25) RELOCATE CONFLICTING TELEPHONE CONDUIT
- (26) RELOCATE CONFLICTING ST. LIGHT CONDUIT
- (27) RELOCATE CONFLICTING CABLE TV CONDUIT
- (28) RELOCATE GAS LINE

STORM DRAIN/SEWER IMPROVEMENTS

- (32) CONSTRUCT 6' TYPE "F" DROP INLET
- (33) CONSTRUCT 18' TYPE "F" DROP INLET
- (34) CONSTRUCT TYPE I MANHOLE, 60"
- (35) MODIFY MANHOLE
- (36) MODIFY DROP INLET

REV	DATE	DESCRIPTION	DATE	AGN. APP.	DATE APPROVED

PROJ NO: 99202
DESIGN: KJH/RAS
DATE: 02/10/00
SCALE: AS SHOWN
CADFILE: WC_U05

SIGNAL ENGINEER-STATE OF NEVADA ALLEN D. REVELLA No. 9029
STAMP DATE: 02-10-00

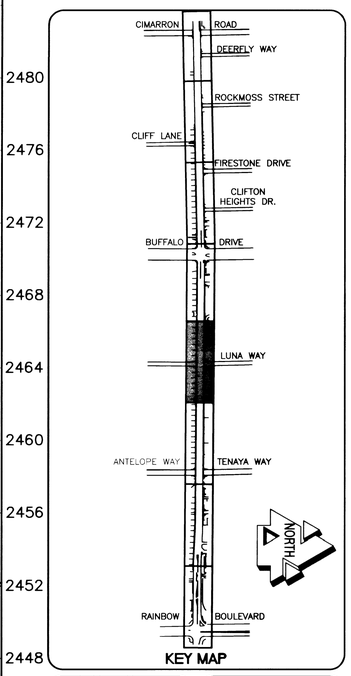

KEY MAP

Avoid cutting underground utility lines. It's costly.
Call before you Dig
1-800-227-2600
UNDERGROUND SERVICE (USA)

AVOID HITTING OVERHEAD POWER LINES. IT'S COSTLY.
CALL BEFORE YOU DO OVERHEAD
1-702-593-6111

ACEP
3320 NORTH BUFFALO DRIVE, SUITE 106
LAS VEGAS, NEVADA 89129
TEL: (702) 363-8484 FAX: (702) 363-3758
EMAIL: admin@acep-lv.com

WESTCLIFF DRIVE IMPROVEMENTS
CIMARRON ROAD TO RAINBOW BLVD
UTILITY PLAN & PROFILE 45+00 TO 55+00

SHEET
U-05
28 OF 47 SHEETS

DRAWING NO.
107-V3099

F:\99202\Dwg\Plans\wc_U05.dwg Wed Feb 09 22:01:04 2000 RAS