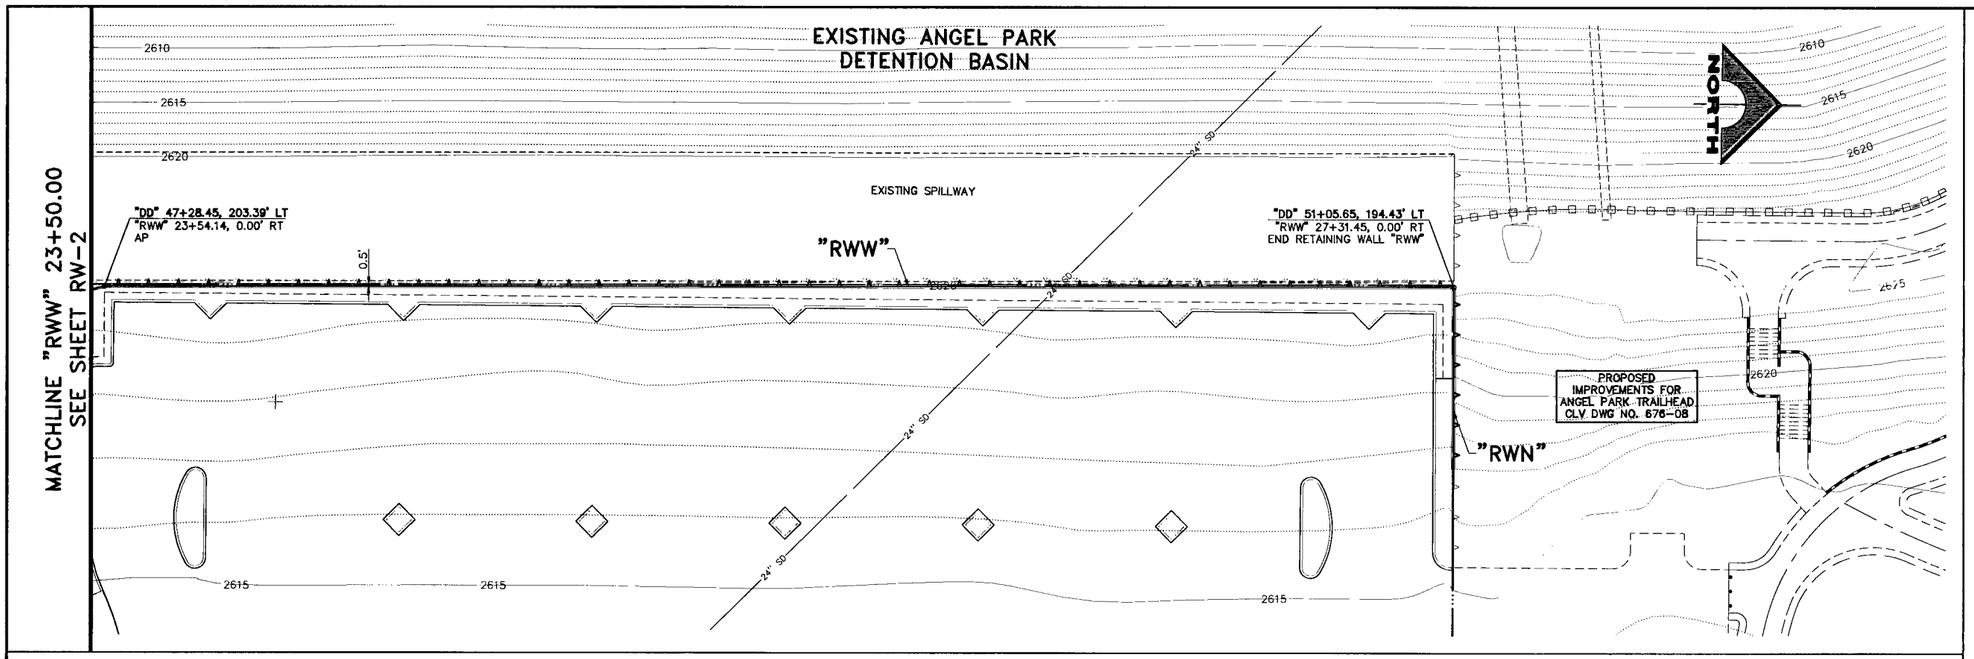

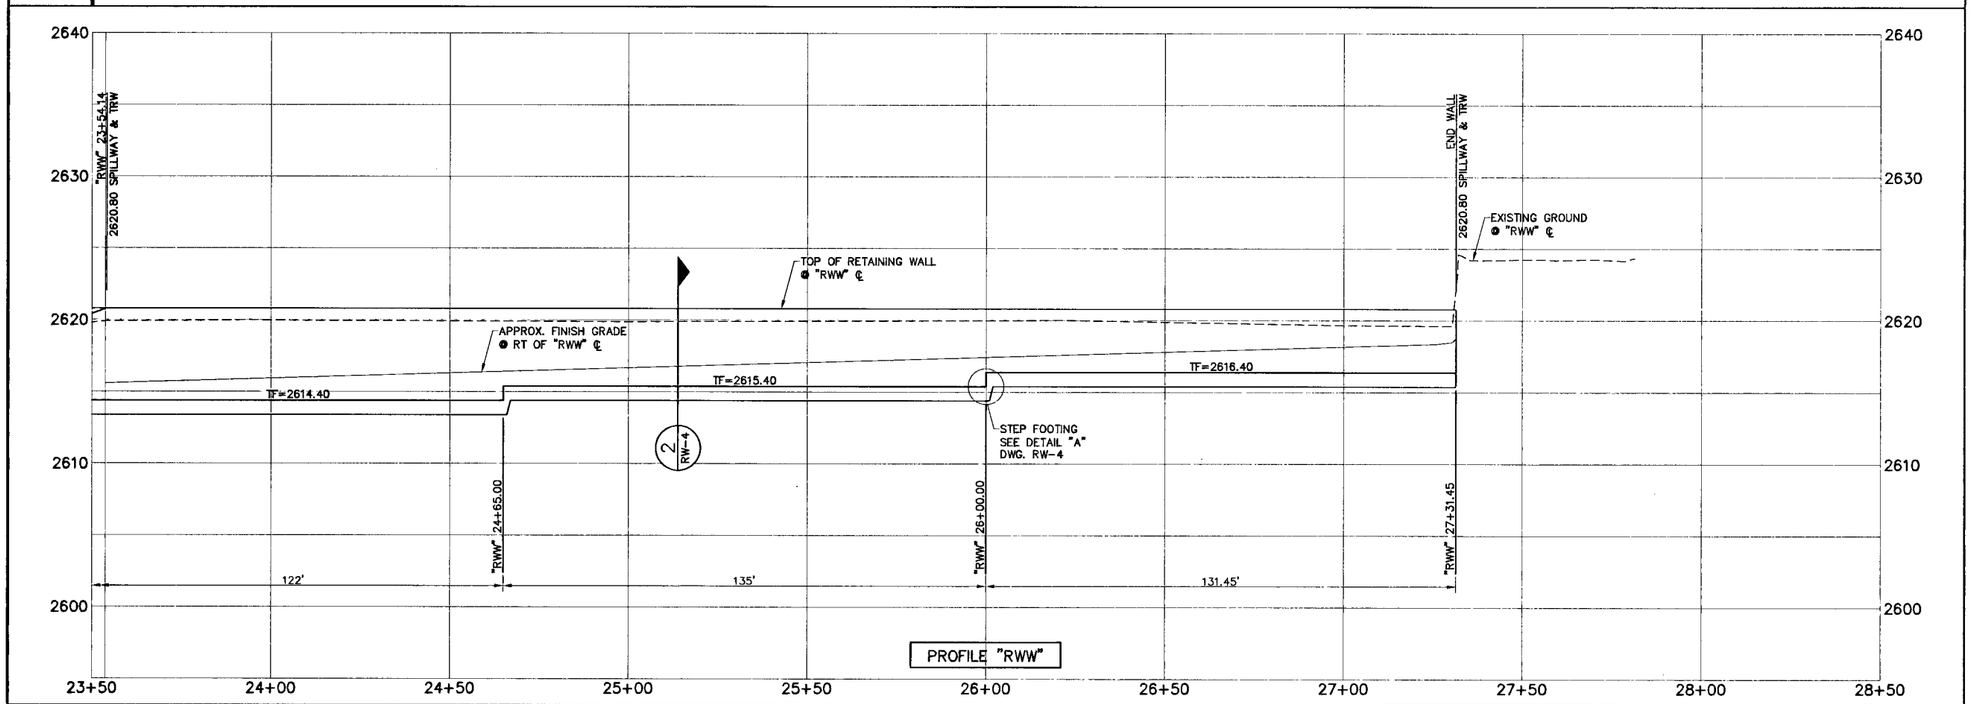

SCALE 20 0 20 40 FEET

FAST
Call before you UnderGround.
1-702-432-5300
FREEWAY AND ARTERIAL SYSTEM OF TRANSPORTATION

CALL SOUTHWEST GAS AT 365-2296 FOR STANDBY WHEN EXCAVATING OVER OR NEAR HIGH PRESSURE GAS LINES

Call before you Dig
Avoid cutting underground utility lines. It's costly.
Call 811
or
1-800-227-2600
(48 Hrs. Advance Notice If Possible)

AVOID HITTING OVERHEAD POWER LINES. IT'S COSTLY.
CALL BEFORE YOU DO OVERHEAD
1-702-227-2929

REV. NO.	DATE	DESCRIPTION	APPROVED

RTC

WESTCLIFF TRANSIT CENTER
RETAINING WALL PLAN & PROFILE 2
"RWW"
REGIONAL TRANSPORTATION COMMISSION OF SOUTHERN NEVADA

PROFESSIONAL ENGINEER (CIVIL) STATE OF NEVADA
TIMOTHY A. McCOY
Exp. 12/31/2011
No. 11511
1/6/10

PROJECT No: 680-108 DRAWN BY: JS
DESIGNED BY: FJG CHECKED BY: TAM
APPROVED BY

G. C. WALLACE COMPANIES
ENGINEERS | PLANNERS | SURVEYORS
1555 S. RAINBOW BLVD · LAS VEGAS, NV 89146
T: 702.804.2000 · F: 702.804.2299 · GCWALLACE.COM

SCALE
HORIZ: 1" = 20'
VERT: 1" = 5'
FIELD BOOK 1071 5396

DRAWING NO. RW-3
SHT. 22 OF 29
CLV NO. 35994

121005

WESTCLIFF TRANSIT CENTER