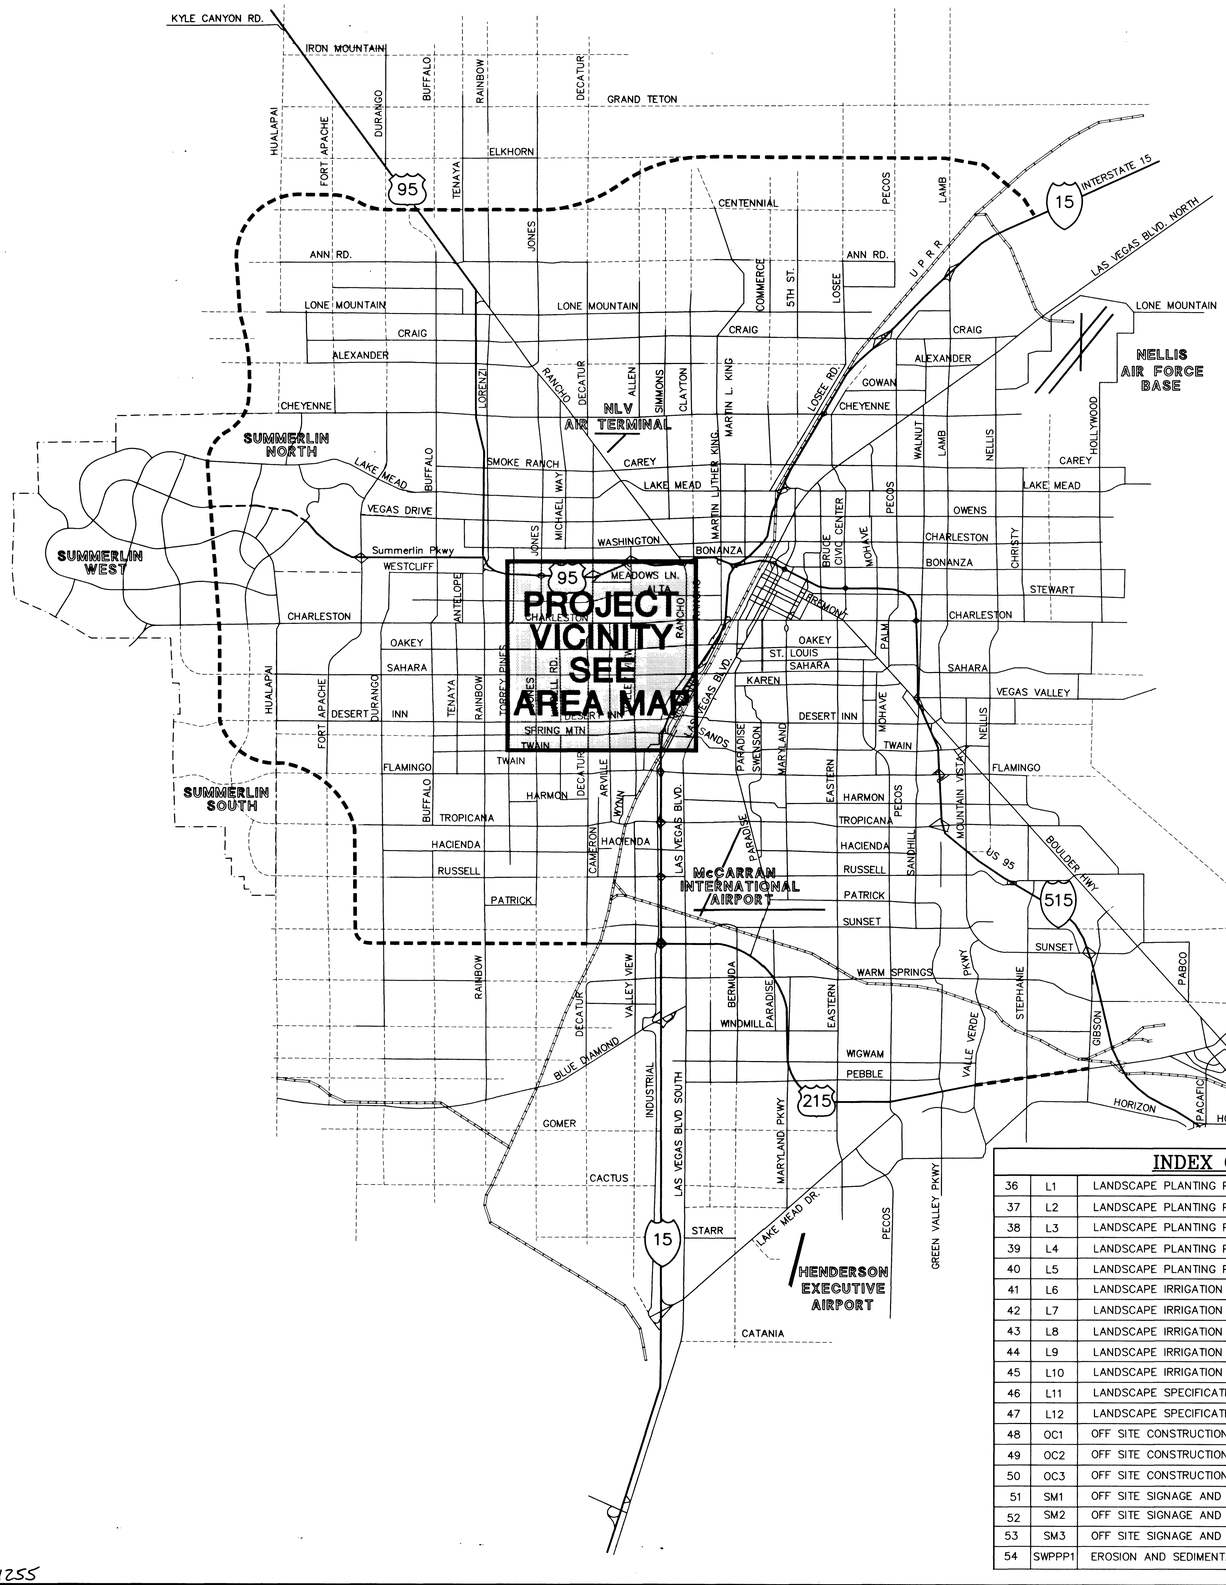

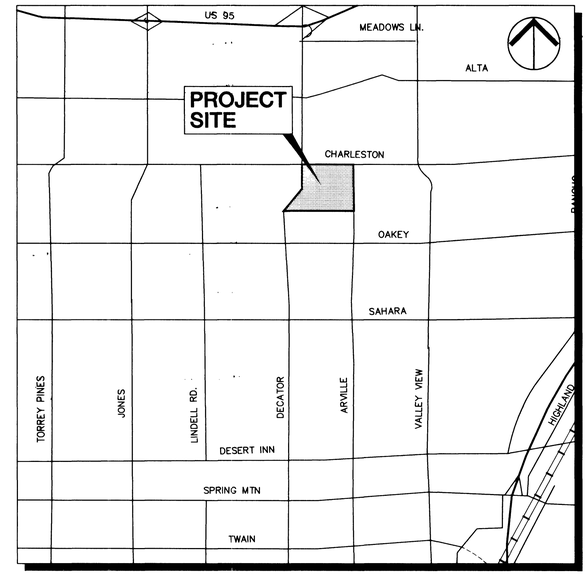

AREA MAP

N.T.S.

INDEX

NO.	SHEET	SHEET NAME
1	C1	COVER SHEET
* 2	C2	VICINITY MAP
3	C3	GENERAL NOTES
* 4	C4	OVERALL SITE PLAN
5	DM1	DEMOLITION PLAN, SHEET ONE
6	DM2	DEMOLITION PLAN, SHEET TWO
7	DM3	DEMOLITION PLAN, SHEET THREE
2 * 7A	DM3A	DEMOLITION PLAN, SHEET THREE A
8	DM4	DEMOLITION PLAN, SHEET FOUR
9	DM5	DEMOLITION PLAN, SHEET FIVE
* 10	HC1	SITE/DIMENSION PLAN, SHEET ONE
11	HC2	SITE/DIMENSION PLAN, SHEET TWO
* 12	HC3	SITE/DIMENSION PLAN, SHEET THREE
13	HC4	SITE/DIMENSION PLAN, SHEET FOUR
14	HC5	SITE/DIMENSION PLAN, SHEET FIVE
15	U1	UTILITY PLAN, SHEET ONE
16	U2	UTILITY PLAN, SHEET TWO
* 17	U3	UTILITY PLAN, SHEET THREE
18	U4	UTILITY PLAN, SHEET FOUR
19	U5	UTILITY PLAN, SHEET FIVE
* 20	G1	GRADING PLAN, SHEET ONE
21	G2	GRADING PLAN, SHEET TWO
* 22	G3	GRADING PLAN, SHEET THREE
23	G4	GRADING PLAN, SHEET FOUR
24	G5	GRADING PLAN, SHEET FIVE
25	G6	SECTION DETAILS
26	SD1	30" RCP STORM DRAIN, PLAN AND PROFILE
* 27	DT1	PAVEMENT DETAILS, SHEET ONE
* 28	DT2	PAVEMENT DETAILS, SHEET TWO
29	DT3	STORM DRAIN DETAILS
30	DT4	UTILITY DETAILS
31	DT5	MISCELLANEOUS DETAILS
32	DT6	PAVEMENT AND MARKING DETAILS
33	DT7	SIGNAGE DETAILS
34	E-0	ELECTRICAL NOTES, ABBREVIATIONS, SCHEDULES, AND SYMBOLS
1 35	E-1	ELECTRICAL SITE PLAN ALL PARKING AREAS

INDEX CONTINUATION

36	L1	LANDSCAPE PLANTING PLAN
37	L2	LANDSCAPE PLANTING PLAN
38	L3	LANDSCAPE PLANTING PLAN
39	L4	LANDSCAPE PLANTING PLAN
40	L5	LANDSCAPE PLANTING PLAN
41	L6	LANDSCAPE IRRIGATION PLAN
42	L7	LANDSCAPE IRRIGATION PLAN
43	L8	LANDSCAPE IRRIGATION PLAN
44	L9	LANDSCAPE IRRIGATION PLAN
45	L10	LANDSCAPE IRRIGATION PLAN
46	L11	LANDSCAPE SPECIFICATIONS
47	L12	LANDSCAPE SPECIFICATIONS
48	OC1	OFF SITE CONSTRUCTION PLAN, DECATUR BOULEVARD
49	OC2	OFF SITE CONSTRUCTION PLAN, CHARLESTON BOULEVARD (SR-159)
50	OC3	OFF SITE CONSTRUCTION PLAN, ARVILLE STREET
51	SM1	OFF SITE SIGNAGE AND STRIPING PLAN, DECATUR BOULEVARD
52	SM2	OFF SITE SIGNAGE AND STRIPING PLAN, CHARLESTON BOULEVARD (SR-159)
53	SM3	OFF SITE SIGNAGE AND STRIPING PLAN, ARVILLE STREET
54	SWPPP1	EROSION AND SEDIMENTATION CONTROL PLAN

NOTES:

1. REFER TO A.L.T.A. DOCUMENTS PREPARED BY TETRA TECH INC., FOR BOUNDARY AND LEASE AREA INFORMATION.
2. REFER TO AERIAL TOPOGRAPHY PREPARED BY KENNEY AERIAL FOR ADDITIONAL TOPOGRAPHY.
3. REFER TO MASONRY WALL DETAILS PREPARED BY MENDENHALL SMITH FOR STRUCTURAL DETAILS OF RETAINING WALLS.
4. * INDICATES SHEETS PROVIDED FOR LOWE'S BUILDING PERMIT SUBMITTAL. REFER TO CITY APPROVED DRAWINGS FOR REMAINING SHEETS.

SAFETY ALERT
Call Before You Overhead
1-702-593-6111

Avoid cutting underground utility lines. It's costly.
Call before you Dig
1-800-227-2600

REV	DATE	BY	REVISION
2	5/13/02	CPT	REVISION PER LOWE'S CONSTRUCTION
1	4/23/01	CPT	REVISIONS PER CITY, ARCHITECT, AND OWNER COMMENTS.

WEINGARTEN REALTY INVESTORS
2600 Citadel Plaza Drive
Houston, Texas 77008

Kimley-Horn and Associates, Inc. ©2001
Engineering, Planning, and Environmental Consultants
1050 East Flamingo Road
Suite S-210
Las Vegas, Nevada 89119
Tel. No. (702) 734-5666
Fax No. (702) 735-4949

VICINITY MAP

WESTLAND FAIR - PHASE ONE
LAS VEGAS, NEVADA

DRAWN BY: TEA 2/01
DESIGNED BY: KHA 2/01
CHECKED BY: CPT 2/01
PROJECT NO: 092290000
SCALE: NO SCALE

PROFESSIONAL ENGINEER - STATE OF NEVADA
CARSON P. TURNER
CIVIL
No. 11759
5-29-02

SHEET
C2
2 OF 54 SHEETS
DRAWING NO.

41255

N:\092290\000\CNS\TE\V2000.dwg 02/28/01 14:28
WPF = N:\092290\000\CNS\WPS.CLM