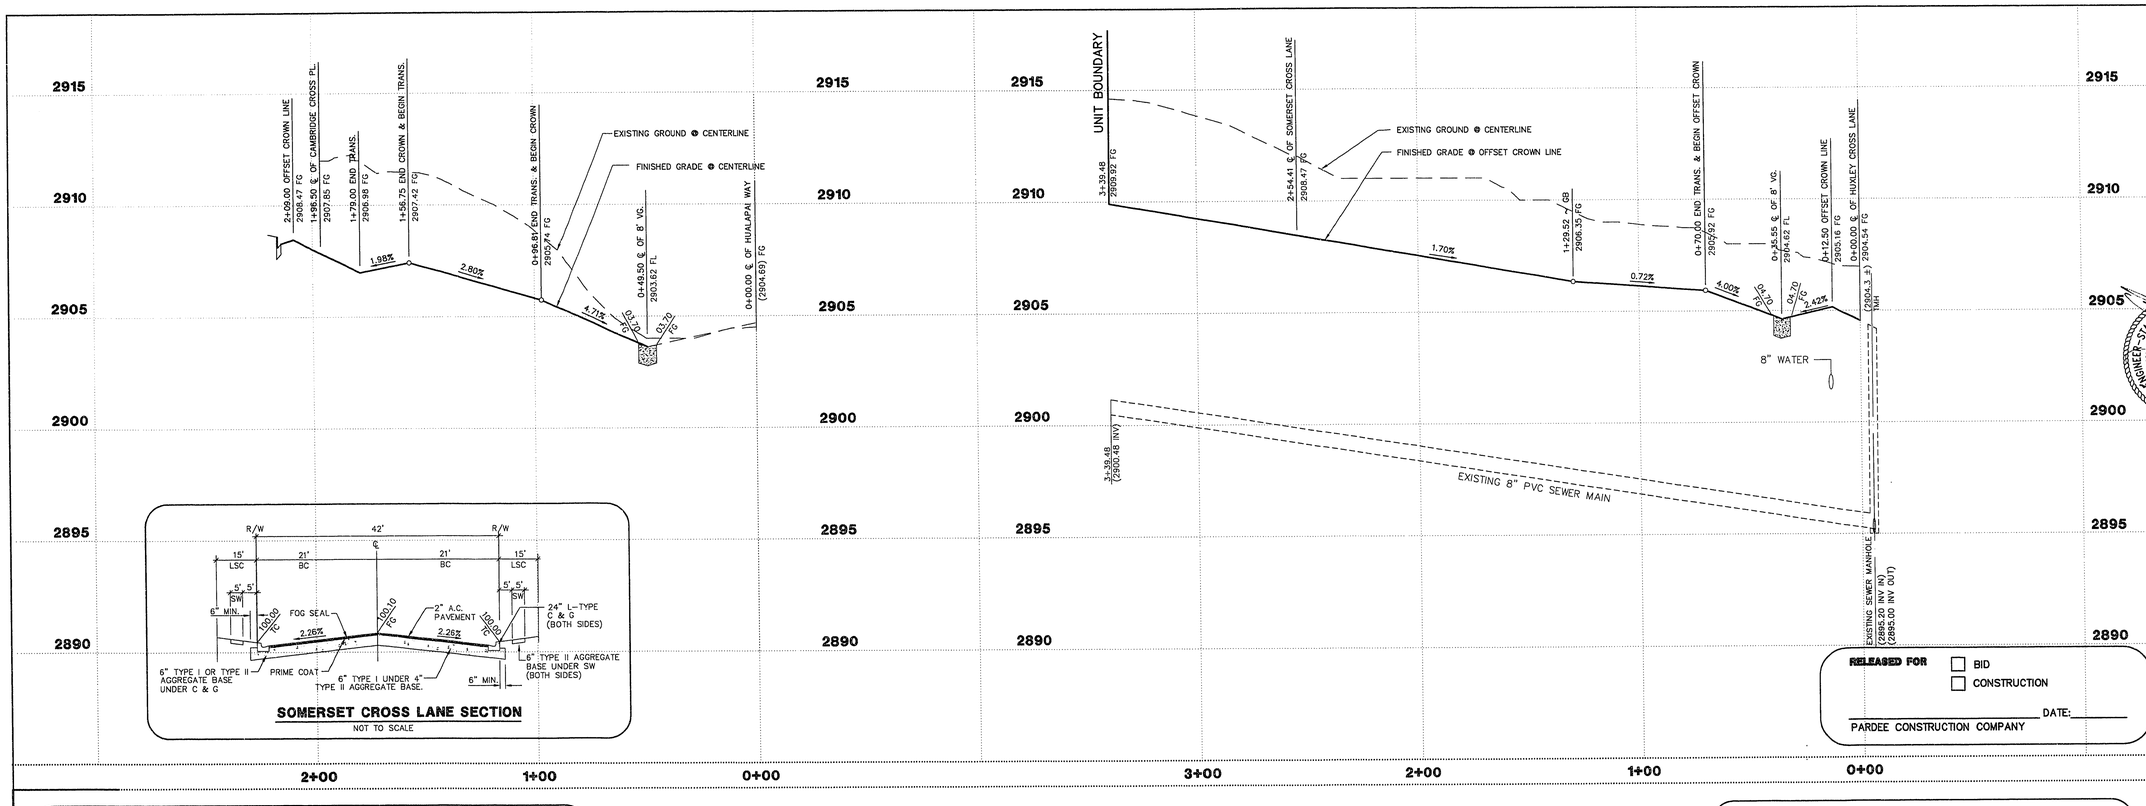

SOMERSET CROSS LANE SECTION

NOT TO SCALE

RELEASED FOR

☐ BID

☐ CONSTRUCTION

DATE:

PARDEE CONSTRUCTION COMPANY

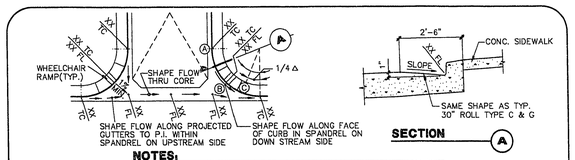

NOTES.

1. CRSS GUTTERS TO FLOW AT GRADES SHOWN ON DRAWINGS.
2. CONSTRUCTION STAKING TO BE PROVIDED AT ALL POINTS DESIGNATED BY XX SHOWN ON DETAIL ABOVE.
3. MAINTAIN SECTION "A" FROM POINT A TO POINT B. TRANSITION AREA FROM POINT B TO POINT C.

TYPICAL CROSS GUTTER DETAIL

NOT TO SCALE

PLAN AND PROFILE

SCALE : HOR. : 1" = 30'
VERT.: 1" = 3'

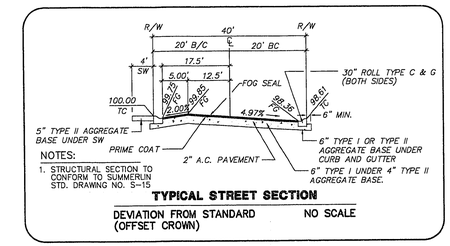

NOTES:

1. STRUCTURAL SECTION TO CONFORM TO SUMMERLIN STD. DRAWING NO. S-15

TYPICAL STREET SECTION

DEVIATION FROM STANDARD (OFFSET CROWN)

NO SCALE

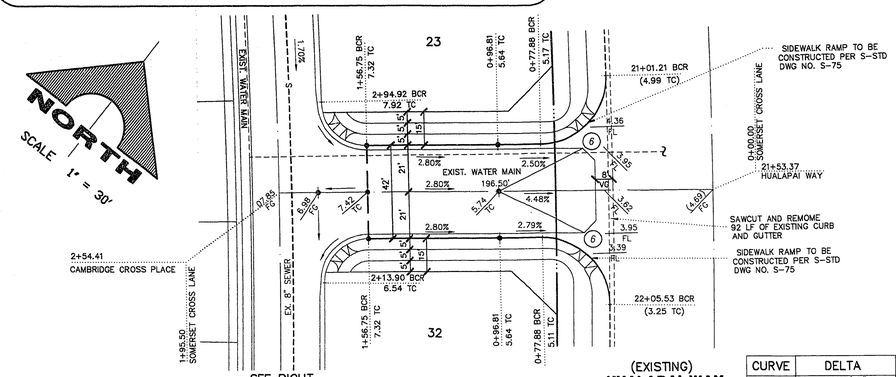

SOMERSET CROSS LANE

CURVE	DELTA	RADIUS	LENGTH	TANGENT
1	00°46'23"	3323.50'	44.84'	22.42'
2	00°97'03"	3283.50'	54.49'	27.25'
3	89°17'51"	20.00'	31.17'	19.76'
4	05°23'51"	3283.50'	309.32'	154.77'
5	06°00'25"	3303.50'	351.15'	175.74'
6	90°51'14"	30.00'	47.57'	30.45'
7	00°51'30"	3323.50'	49.79'	24.89'
8	00°59'29"	3283.50'	56.81'	28.41'
9	02°29'19"	3323.50'	144.35'	72.19'
10	00°51'26"	3323.50'	49.72'	24.86'
11	01°33'13"	3283.50'	89.03'	44.52'

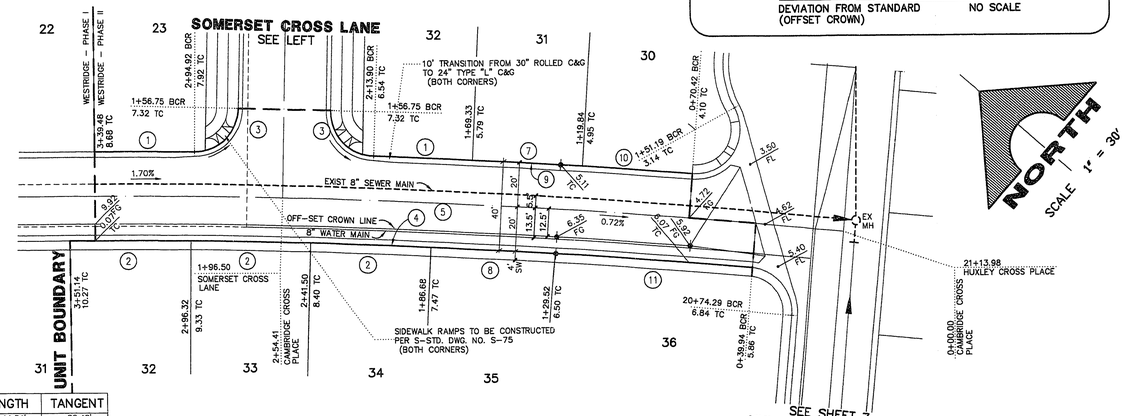

CAMBRIDGE CROSS PLACE

JOB NO. 5527.0210

S83L--2PP.DWG
1/23/98 EES/PP/NJ/AG

RECOMMENDED: G. IRA WALLACE

REV | DATE | DESCRIPTION

1-31-96 DATE

G. IRA WALLACE, INC.
Engineering/Architecture
1555 SOUTH RAINBOW BLVD/LAS VEGAS, NEVADA 89102

PARDEE CONSTRUCTION COMPANY
WESTRIDGE AT SUMMERLIN - PHASE II
SOMERSET CROSS LN & CAMBRIDGE CROSS PL

SHEET 6 OF 14 SHEETS

11-24-24

107Y-4417-2