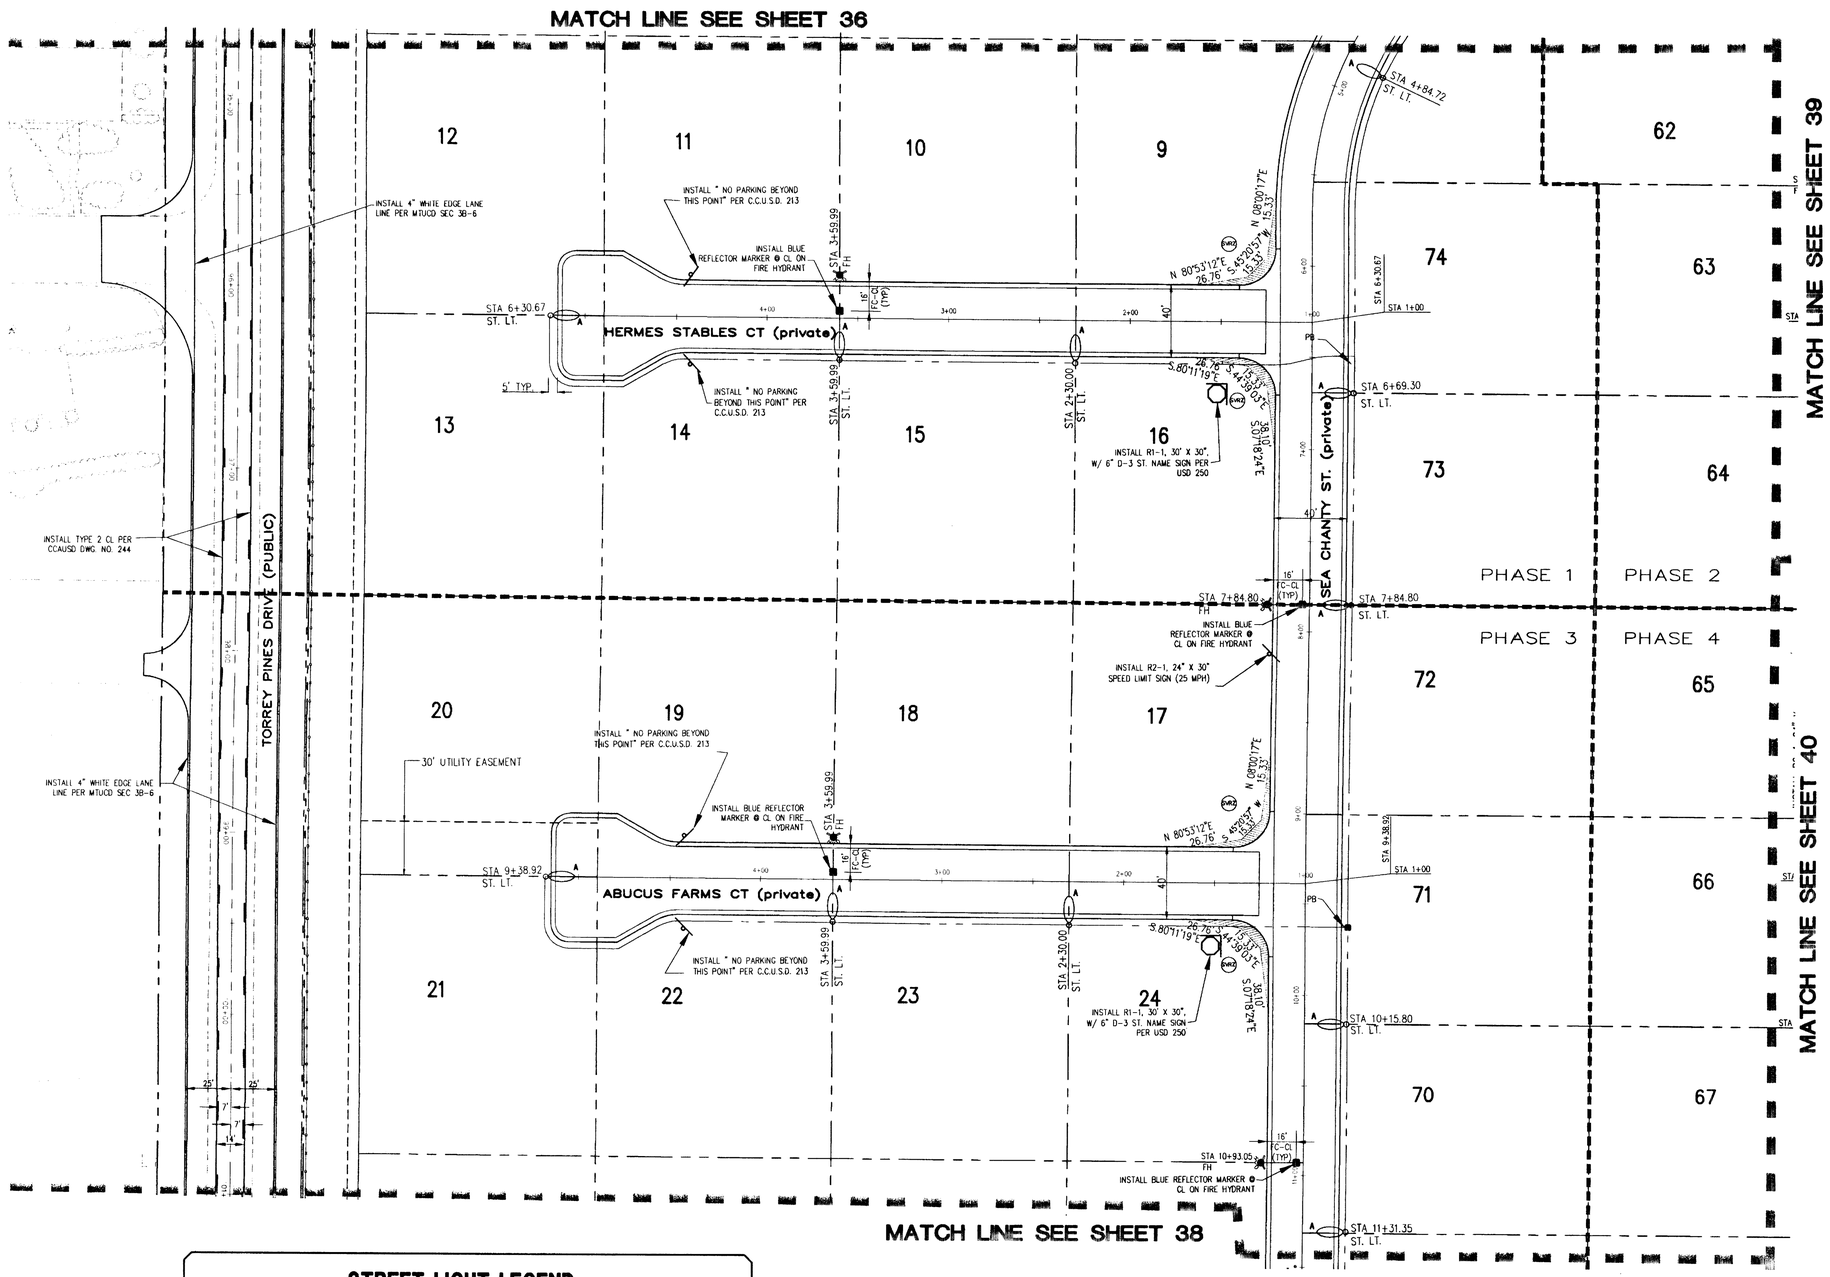

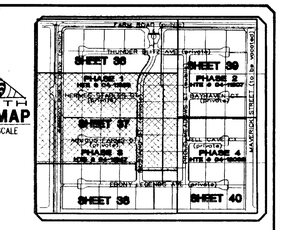

NORTH
(IN FEET)
1 inch = 40 ft.

STREET LIGHT LEGEND

- PROPOSED ST. LT. CONDUIT
- PROPOSED #3-1/2 CONCRETE PULL BOX W/ METAL COVER
- 5' UTILITY & SIGN EASEMENT
- PROPOSED SERVICE POINT
- PROPOSED STREETLIGHT
- EXISTING STREETLIGHT
- 100W HPS LUMINAIRE W/ 11 GA. POLE PER CCUSD DWG. NO. 321
- 250W HPS LUMINAIRE W/ 11 GA. POLE PER CCUSD DWG. NO. 321
- 400W HPS LUMINAIRE W/ 11 GA. POLE PER CCUSD DWG. NO. 321
- INSTALL 9" D-3 STREET NAME SIGNS
- INSTALL 6" D-3 STREET NAME SIGNS
- INSTALL R1-1 STOP SIGN
- INSTALL BLUE REFLECTOR MARKER
- INSTALL TRAFFIC SIGN (AS NOTED)
- PROPOSED DRIVEWAY LOCATIONS
- SVRZ SITE VISIBILITY RESTRICTION ZONE PER CCUSD DWG. NO. 201

CONSTRUCTION NOTE:

SVRZ SIGHT VISIBILITY RESTRICTION ZONE

OR ANY OTHER OBJECT, OTHER THAN TRAFFIC CONTROL DEVICES AND STREET LIGHT POLES, MAY BE CONSTRUCTED OR INSTALLED WITHIN THE SIGHT VISIBILITY ZONE UNLESS SAID OBJECT IS MAINTAINED AT LESS THAN 24 INCHES IN HEIGHT, MEASURED FROM TOP OF CURB, WHERE NO CURB EXISTS, A HEIGHT OF 27 INCHES MEASURED FROM THE TOP

NOTE:

1. ALL ONSITE STREET LIGHTS ARE PRIVATE.
2. 125 AMP PAD MOUNT SERVICE POINT WITH
   60 AMP BREAKER FOR STREET LIGHTS
   15 AMP BREAKER FOR PHOTOCELL
   60 AMP DOUBLE POLE/240V LIGHTING CONTRACTOR (G.E. CR36QL40202AA2)

THIS APPROVAL IS FOR THE PLACEMENT AND CLEARANCE OF STREET LIGHT AND SIGNAL INSTALLATIONS ONLY.

NEVADA POWER COMPANY

Civil Engineering Division
Clark County Development Services
ACCEPTED

By: _____ Date

ACCEPTANCE OF THESE PLANS SHALL NOT BE CONSTRUED TO BE A PERMIT FOR OR AN APPROVAL OF ANY VIOLATION OF STATE, COUNTY OR FEDERAL LAW, SPECIFICATIONS, OR THE MANUAL ON UNIFORM TRAFFIC CONTROL DEVICES.

AVOID HITTING UNDERGROUND TRAFFIC SIGNAL SYSTEMS AND STREET LIGHT SYSTEM CONDUITS. IT'S SIMPLY CALL BEFORE YOU DO UNDERGROUND

Call before you UnderGround
1-702-455-7511 CLARK COUNTY TRAFFIC OPERATIONS
1-702-229-6611 LAS VEGAS AREA COMPUTERIZED TRAFFIC SYSTEM

STOP R1-1 | SPEED LIMIT 25 R2-1 | STREETNAME AVE D3-9" | OM-3R @ 35' OC | ANY TIME R7-1APR (18"X24") | NO PARKING BEYOND THIS POINT

STREET SIGNS

Avoid hitting overhead power lines. It's costly. Call before you Overhead 1-702-593-[illegible]

Avoid cutting underground utility lines. It's costly. Call before you Dig. 1-800-227-2600 (UNDERGROUND SERVICE ALERT (USA))

NO.	DESCRIPTION	DATE

DATE :	3/3/2004
PM :	JOE A. HAUN
DRAWN BY :	G.B.
DESIGNED BY :	J.R.
CHECKED BY :	E.C.
ADA CHECKED :	
JOB NO. :	88100138
SCALE :	

Copyright Reserved The Contractor shall verify and be responsible for all dimensions. DO NOT scale the drawing - any errors or omissions shall be reported to Stantec without delay. The Contract Documents, to all designs and drawings are the property of Stantec. Reproduction or use for any purpose other than that authorized by Stantec is prohibited.

Stantec Consulting, Inc.
7251 W. Charleston Blvd.
Las Vegas, Nevada, U.S.A.
89117
Tel. (702) 258-0115
Fax. (702) 258-4956
www.stantec.com

SOUTHWEST HOMES
WHITEHORSE ESTATES
TRAFFIC PLAN 2

PROFESSIONAL ENGINEER STATE OF NEVADA
JOE A. HAUN
Exp. 06/30/05
CIVIL
14439

CLV DRAWING NO.
307V861

SHEET 37 OF 43

LITE# 02-24048

65892

W:\Active\88100138\Drawings\MP PLANS\TRAFFIC&LIGHTING.dwg JAACSAJN Wed, 03 Mar 2004 - 7:53am