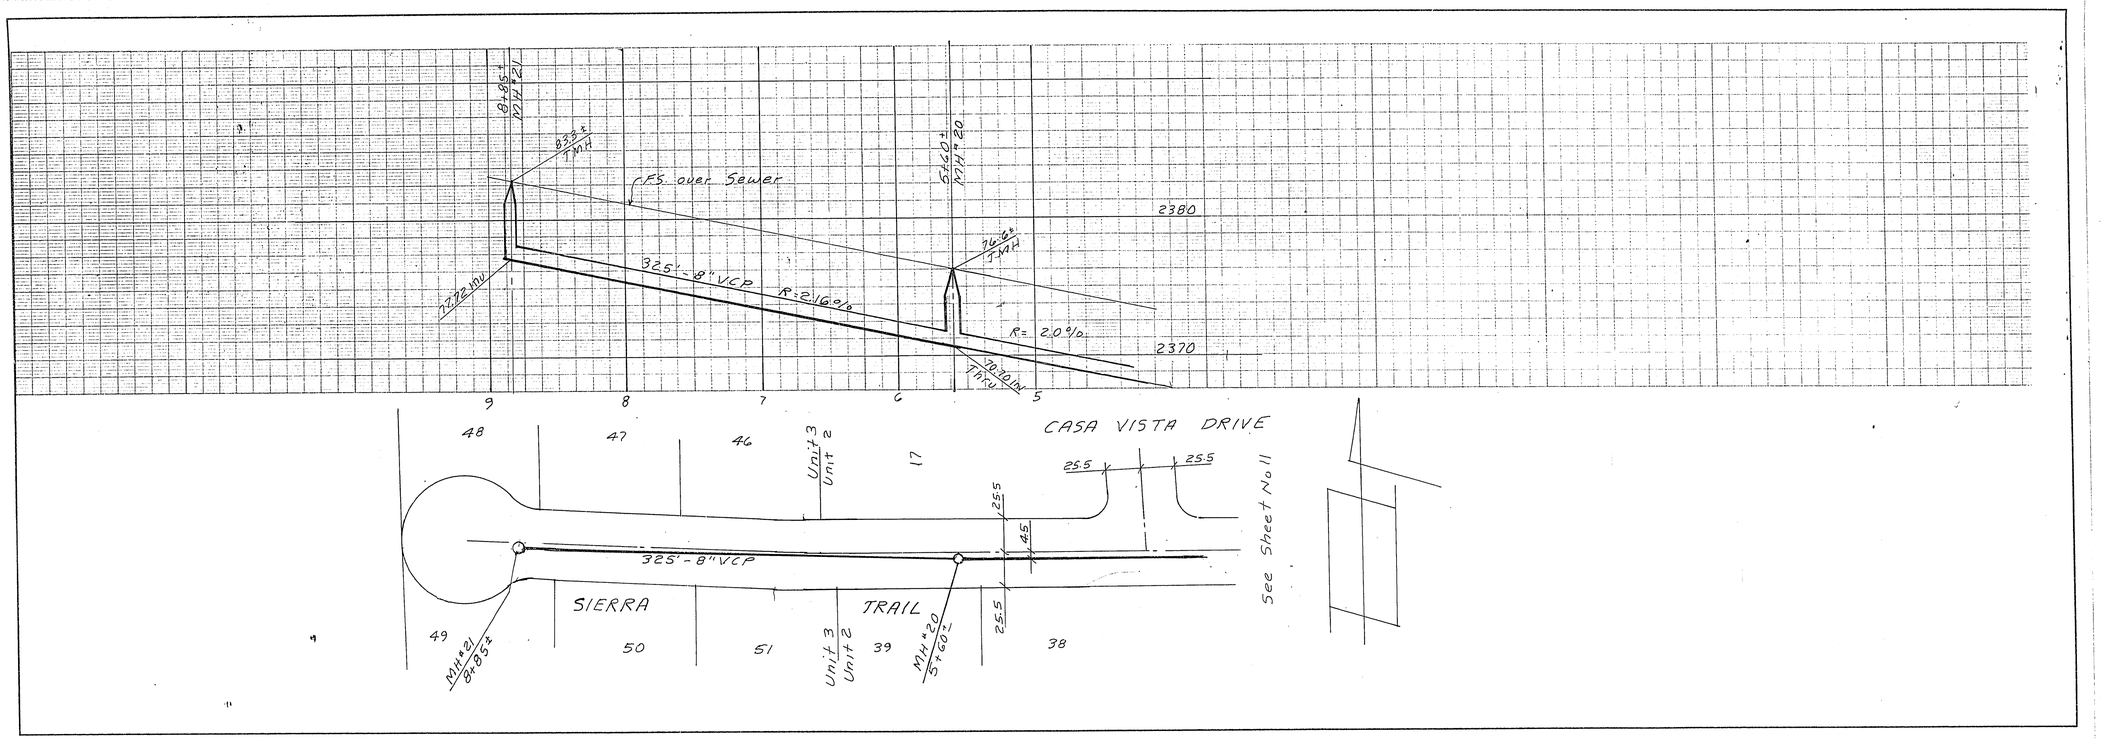

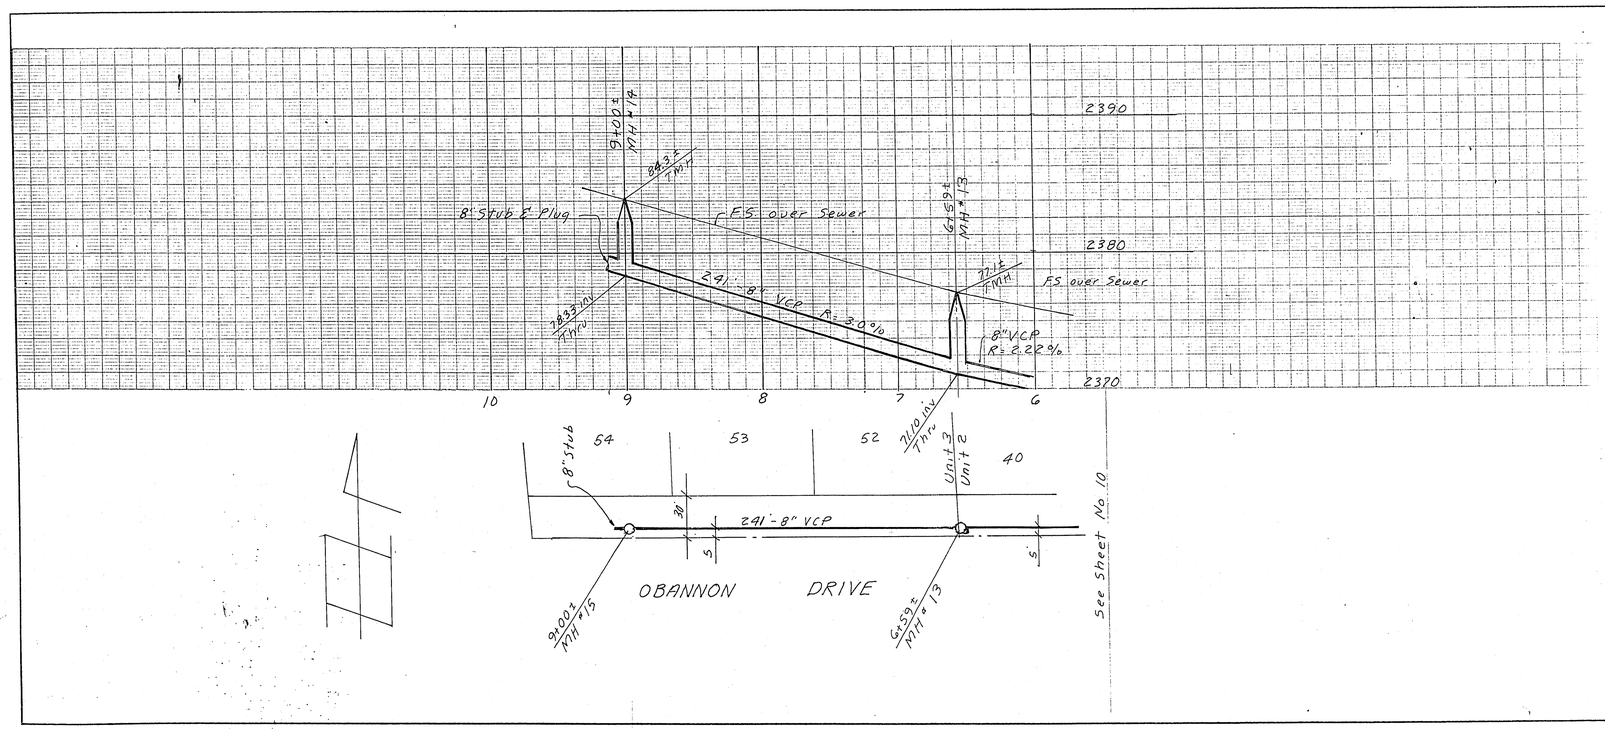

APPROVED BY

P.A. [illegible] 10-20-76
City Sanitation Superintendant date

[illegible] [illegible]
Las Vegas City Engineer date

[illegible]
Las Vegas Field Engineer date

[illegible] 11/15/76

SUBMITTED BY
Charley R Johnson 10/14/76
Charley R Johnson RPE date
Nev Cert 3005

Rev Add sheet 11A 10/14/76 CRJ

VTN nevada
CONSULTING ENGINEERS • PLANNERS
2209 PARADISE ROAD LAS VEGAS, NEVADA 89105
(702) 735-0227

WILDWOOD RANCH ESTATES
UNIT NO 2 & 3
SEWER PLAN & PROFILE
OBANNON DRIVE
SIERRA TRAIL

SCALE:	WO. NO. 2381-3	DATE	SHEET	OF
HORIZ: 1"=50	DES.	REV.	11A	13
VERT: 1"=5	CHK.	REV.		

DIETZGEN 135 IMPERIAL CLOTH

4-9-73

507-4-3337-2.3