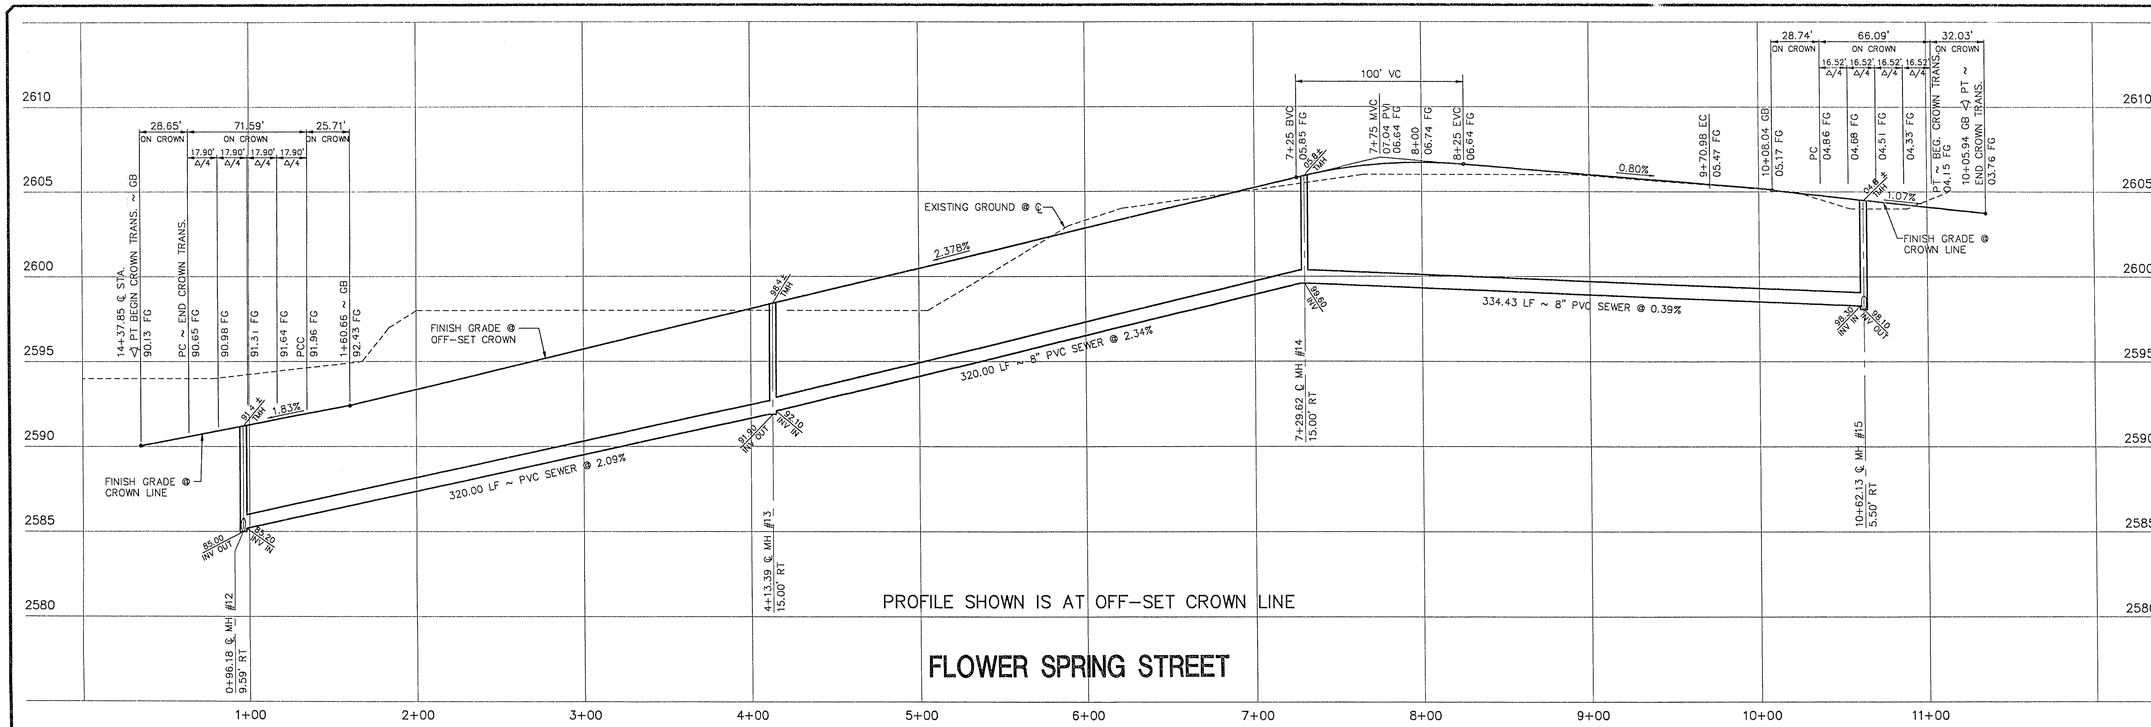

PROFILE

SCALE: HORIZ. 1" = 40'
VERT. 1" = 4'

BCR CURVE DATA

CURVE	DELTA	RADIUS	LENGTH	TANGENT
1	03°16'28"	851.00'	48.63'	24.32'
2	02°37'10"	851.00'	38.91'	19.46'
3	03°36'07"	851.00'	53.50'	26.76'
4	03°13'04"	851.00'	47.79'	23.90'
5	07°09'55"	50.00'	6.25'	3.13'
6	16°58'46"	50.00'	14.82'	7.46'
7	34°24'44"	52.00'	31.21'	16.10'
8	38°24'15"	52.00'	34.86'	18.11'
9	03°09'42"	809.00'	44.64'	22.33'
10	03°57'08"	809.00'	55.80'	27.91'
11	04°20'51"	809.00'	61.39'	30.71'
12	02°53'31"	809.00'	40.83'	20.42'
13	44°31'26"	52.00'	40.44'	21.30'
14	82°48'00"	30.00'	43.35'	26.45'
15	16°11'28"	52.00'	14.69'	7.40'
16	25°22'02"	50.00'	22.14'	11.28'
17	02°56'49"	851.00'	43.77'	21.89'
18	22°34'39"	50.00'	19.70'	9.98'
19	03°00'00"	50.00'	2.62'	1.31'
20	35°47'02"	52.00'	32.48'	16.79'
21	02°44'57"	809.00'	38.82'	19.41'
22	75°11'50"	30.00'	39.37'	23.10'
23	49°27'36"	52.00'	42.17'	22.32'
24	05°44'02"	52.00'	5.20'	2.60'
25	27°13'55"	50.00'	23.76'	12.11'

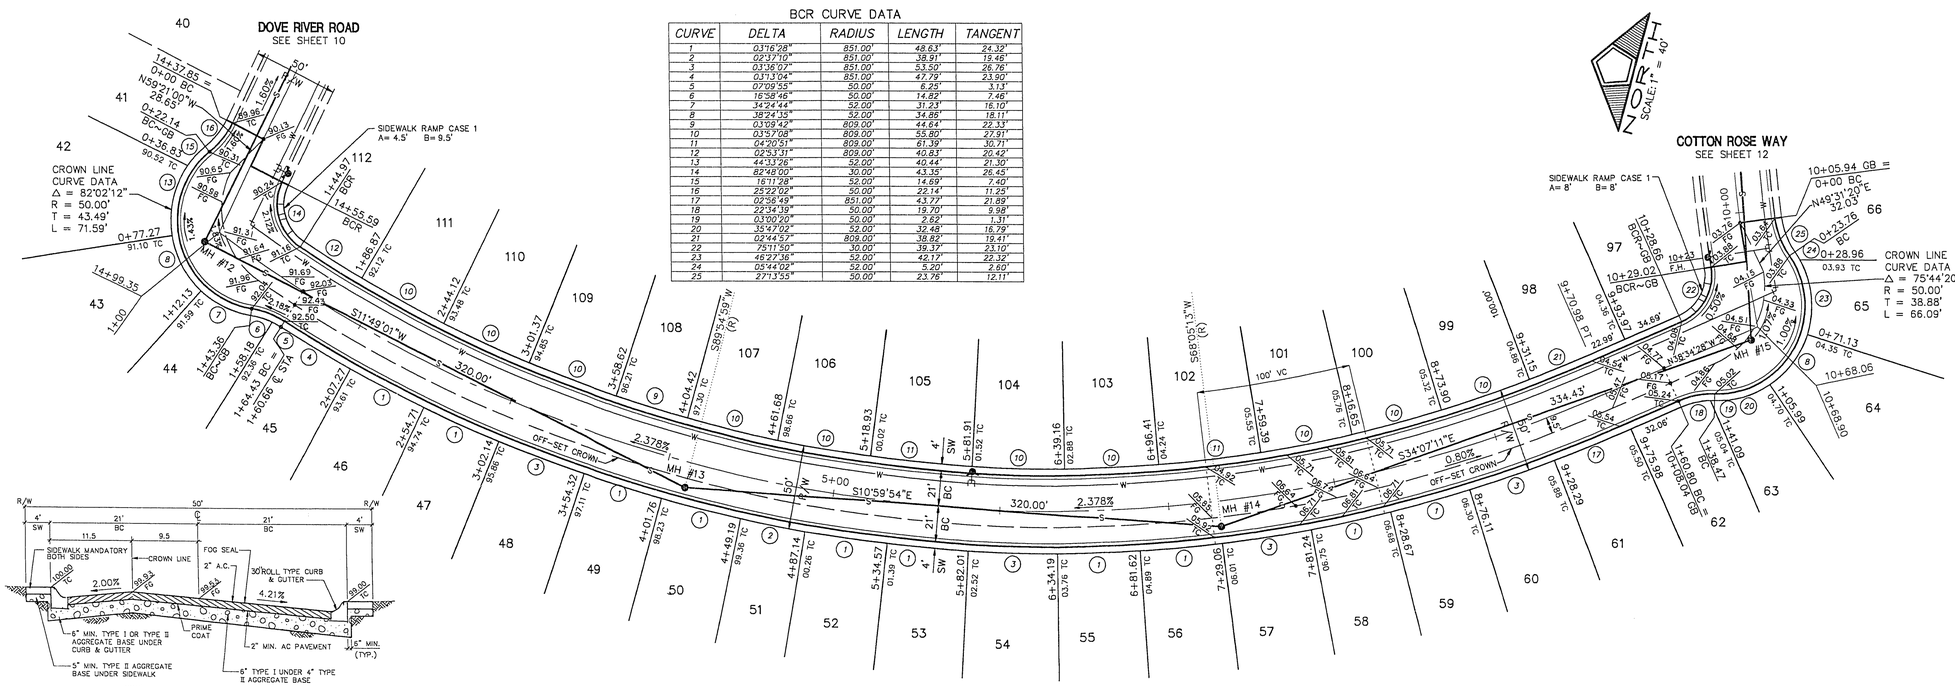

NOTE:
FINAL A.C. PAVEMENT SURFACE SHALL BE 1/2" ABOVE LIP OF GUTTER.

OFF-SET CROWN STREET SECTION

SUMMERLIN STD. DWG. NO. S-8 (8/88) MODIFIED
(NOT TO SCALE)

FLOWER SPRING STREET

NO.	DESCRIPTION	DATE	APP'D
1	1st PCE C.I.P. CHANGES PER REV. PER F.E. & E.W.S. 8-26-92	8-26-92	

RECOMMENDED:
DEAN W. RASMUSSON
R. E. # 8935
DATE

DATE :	12/21/92	DRAWN BY :	CMC
DESIGNED BY :	MR	CHECKED BY :	DWR
JOB NO. :	0030.1020	SCALE :	1" = 40'

PENTACORE
Engineering, Inc.
6763 West Charleston Boulevard
Las Vegas, Nevada 89102
(702) 258-0115

LEWIS HOMES OF NEVADA
WILLOW TREE
FLOWER SPRING STREET

SHEET 11 OF 29

DISK #
FSS-PP

10-21-80
107Y-42242