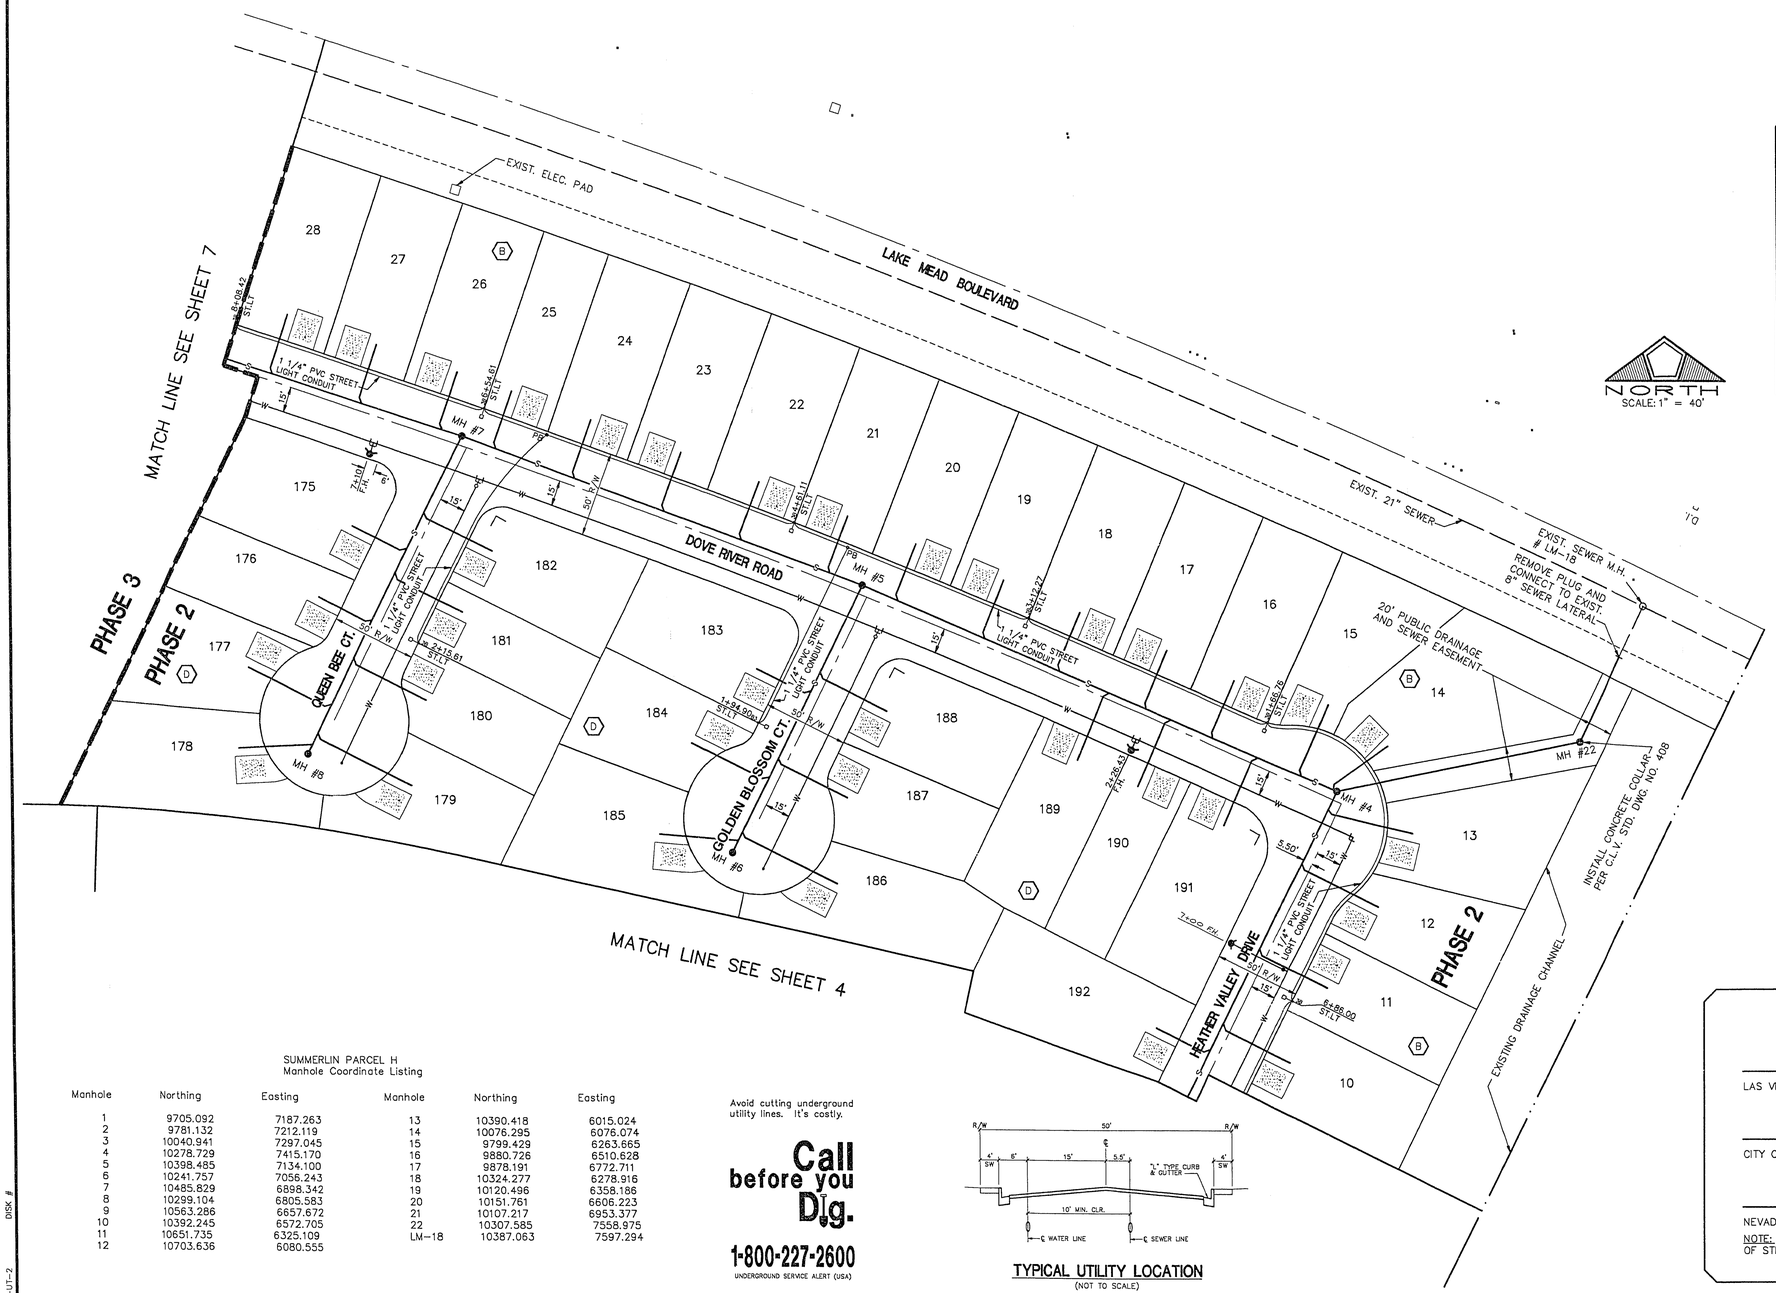

UTILITY LEGEND

- 6" D-3 STREET NAME SIGN
- 30" STOP SIGN
- STREET LIGHT (HEIGHT / WATTAGE)
- ELECTRICAL SERVICE & RCOC
- #3 1/2 PULL BOX
- FIRE HYDRANT
- SEWER LINE W/ MANHOLE
- WATER LINE W/ GATE VALVE
- CONCRETE DRIVEWAY

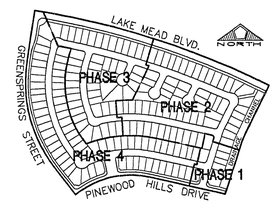

PHASING KEY

KEY MAP

SUMMERLIN PARCEL H
Manhole Coordinate Listing

Manhole	Northing	Easting	Manhole	Northing	Easting
1	9705.092	7187.263	13	10390.418	6015.024
2	9781.132	7212.119	14	10076.295	6076.074
3	10040.941	7297.045	15	9799.429	6263.665
4	10278.729	7415.170	16	9880.726	6510.628
5	10398.485	7134.100	17	9878.191	6772.711
6	10241.757	7056.243	18	10324.277	6278.916
7	10485.829	6898.342	19	10120.496	6358.186
8	10299.104	6805.583	20	10151.761	6606.223
9	10563.286	6657.672	21	10107.217	6953.377
10	10392.245	6572.705	22	10307.585	7558.975
11	10651.735	6325.109	LM-18	10387.063	7597.294
12	10703.636	6080.555			

Avoid cutting underground utility lines. It's costly.

Call before you Dig.

1-800-227-2600

UNDERGROUND SERVICE ALERT (USA)

TYPICAL UTILITY LOCATION
(NOT TO SCALE)

APPROVALS

LAS VEGAS VALLEY WATER DISTRICT — DATE

FOR WATER SEE SHEETS 21-29

CITY OF LAS VEGAS FIRE DEPARTMENT — DATE

NEVADA POWER COMPANY — DATE

NOTE: THIS APPROVAL IS FOR THE PLACEMENT AND CLEARANCE OF STREET LIGHT AND SIGNAL LIGHT INSTALLATIONS ONLY.

NO.	DESCRIPTION	DATE	APPD
1	REF. CALLBACK FROM CLARK COUNTY	1-26-95	

RECOMMENDED: DEAN W. DASMUSSEN, R. E. # 10193 — DATE 12/21/92

DATE :	12/21/92
DRAWN BY :	CWC
DESIGNED BY :	MR
CHECKED BY :	DWR
JOB NO. :	0630.1020
SCALE :	1" = 40'

PENTACORE Engineering, Inc.
6763 West Charleston Boulevard
Las Vegas, Nevada 89102
(702) 258-0115

LEWIS HOMES OF NEVADA
WILLOW TREE
UTILITY PLAN II

SHEET 5 OF 29

DISK #
H-UT-2

10-26-74 3071-4242