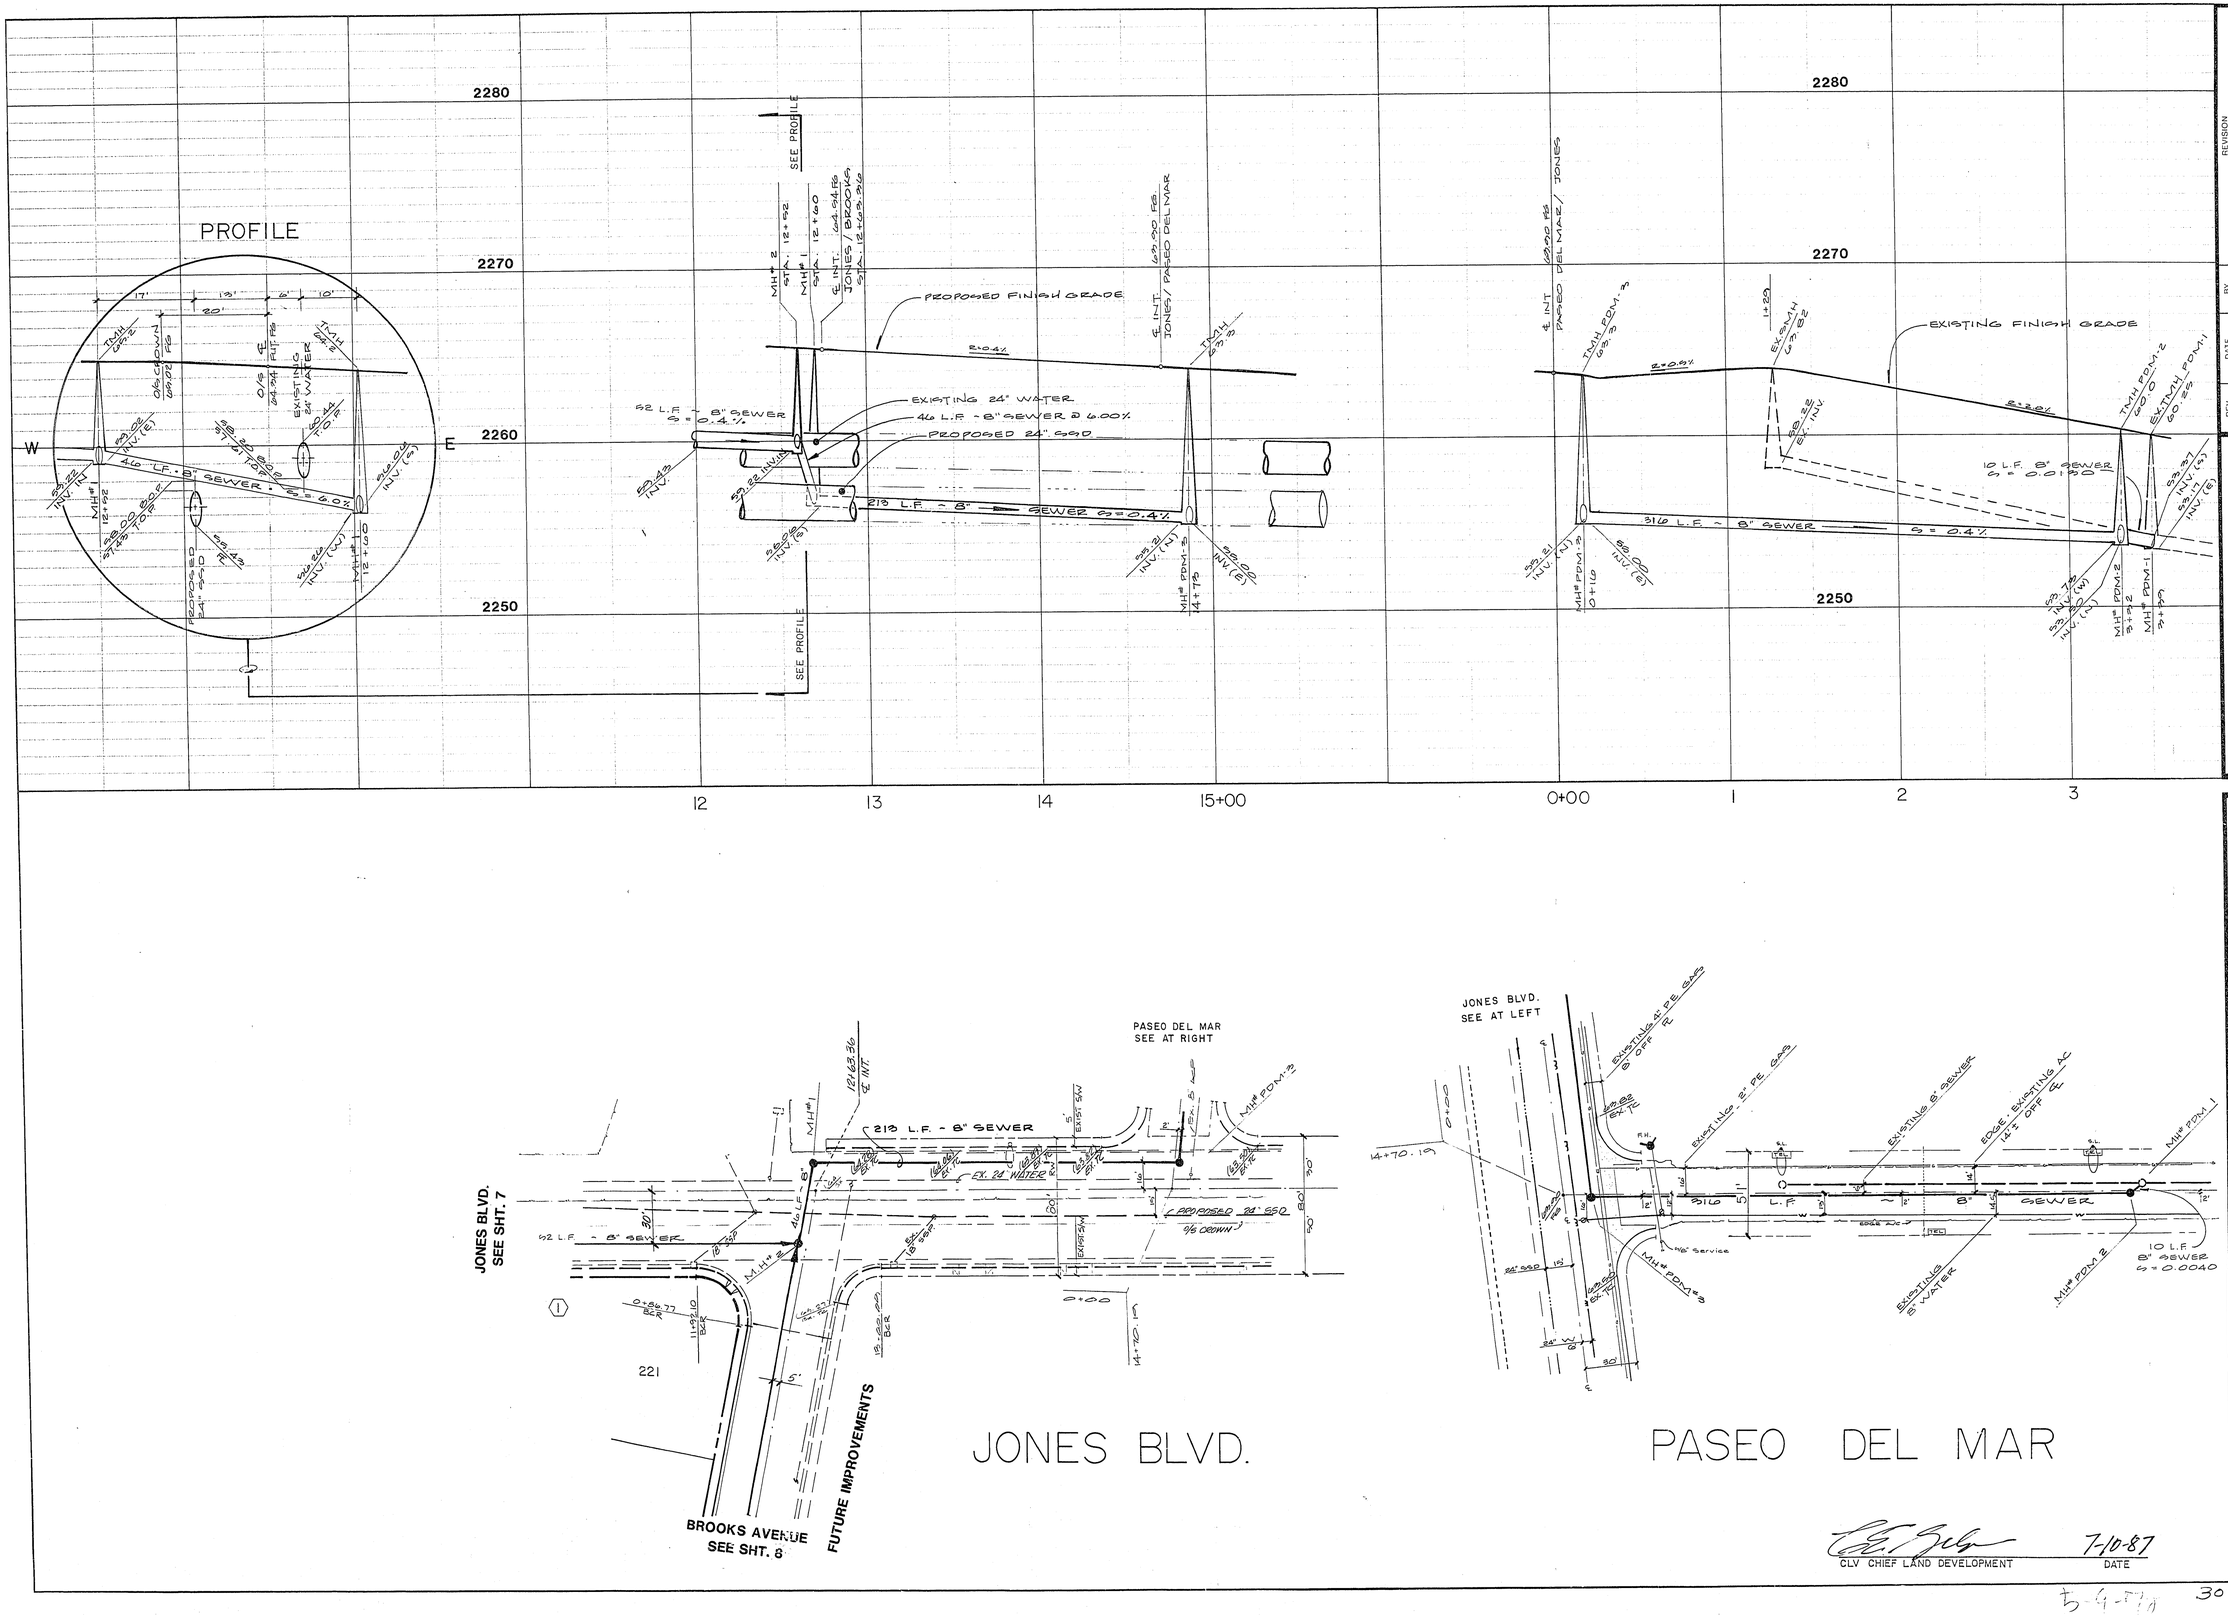

REV	DATE	BY	REVISION
1	3/20/87	L.T.	REVISED ALL LOT & BLOCK NOS.
2	6/2/87	G.N.	REVISED SEWER LOCATION
3	6-7-87	Cuddy	REVISED SEWER CONNECTION STATION

CSI ENGINEERS & SURVEYORS INC.
7018 W. CHARLESTON BLVD. LAS VEGAS, NEVADA 89117 (702) 363-0415

SUBMITTED BY: [signature] 7/7/87

TITLE: OFFSITE SEWER PLAN & PROFILE (JONES BOULEVARD)

PROJECT: WILLOWS UNITS NO. 1 & 2

WO NO.	5027
BY	P. V. Cuddy
DATE	5/87
SCALE	HORIZ 1"= 40' VERT 1"= 4'

SHEET 22 OF 35 SHEETS

[signature] 7-10-87
CLV CHIEF LAND DEVELOPMENT — DATE

307Y-334/-142