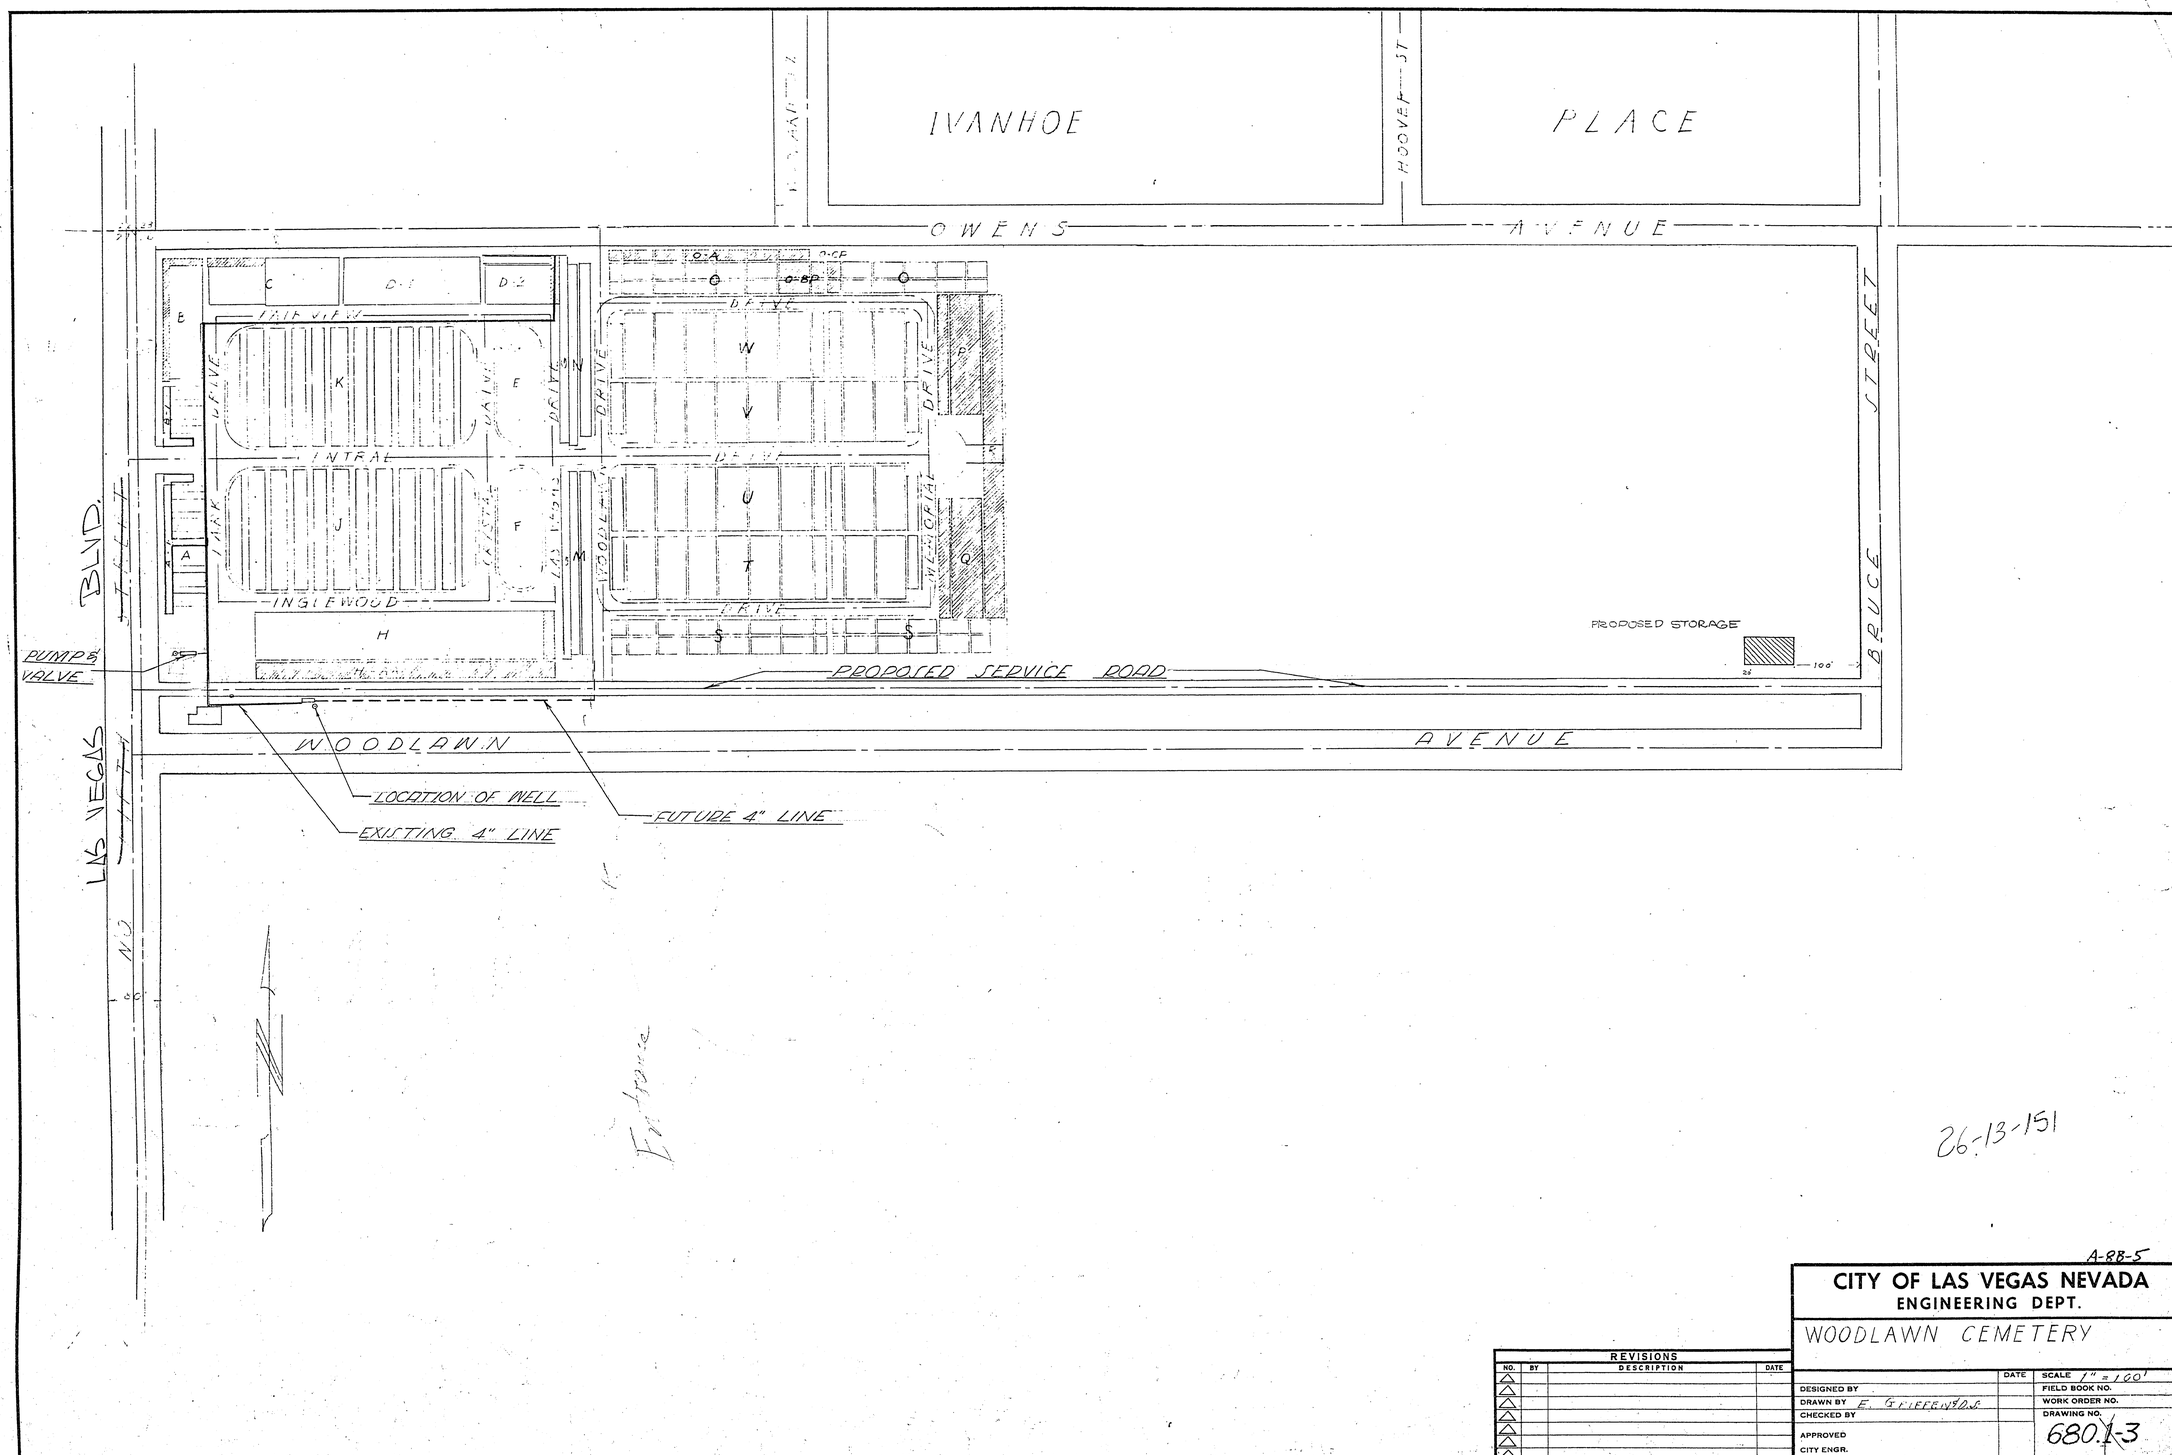

A-8B-5

CITY OF LAS VEGAS NEVADA
ENGINEERING DEPT.

WOODLAWN CEMETERY

REVISIONS			
NO.	BY	DESCRIPTION	DATE
△			
△			
△			
△			
△			
△			
△			

	DATE	
		SCALE 1" = 100'
DESIGNED BY		FIELD BOOK NO.
DRAWN BY E. GRIFFEN & D.S.		WORK ORDER NO.
CHECKED BY		DRAWING NO.
APPROVED		680.1-3
CITY ENGR.		

LIETZ 1118 TOPFLIGHT 500 11-53