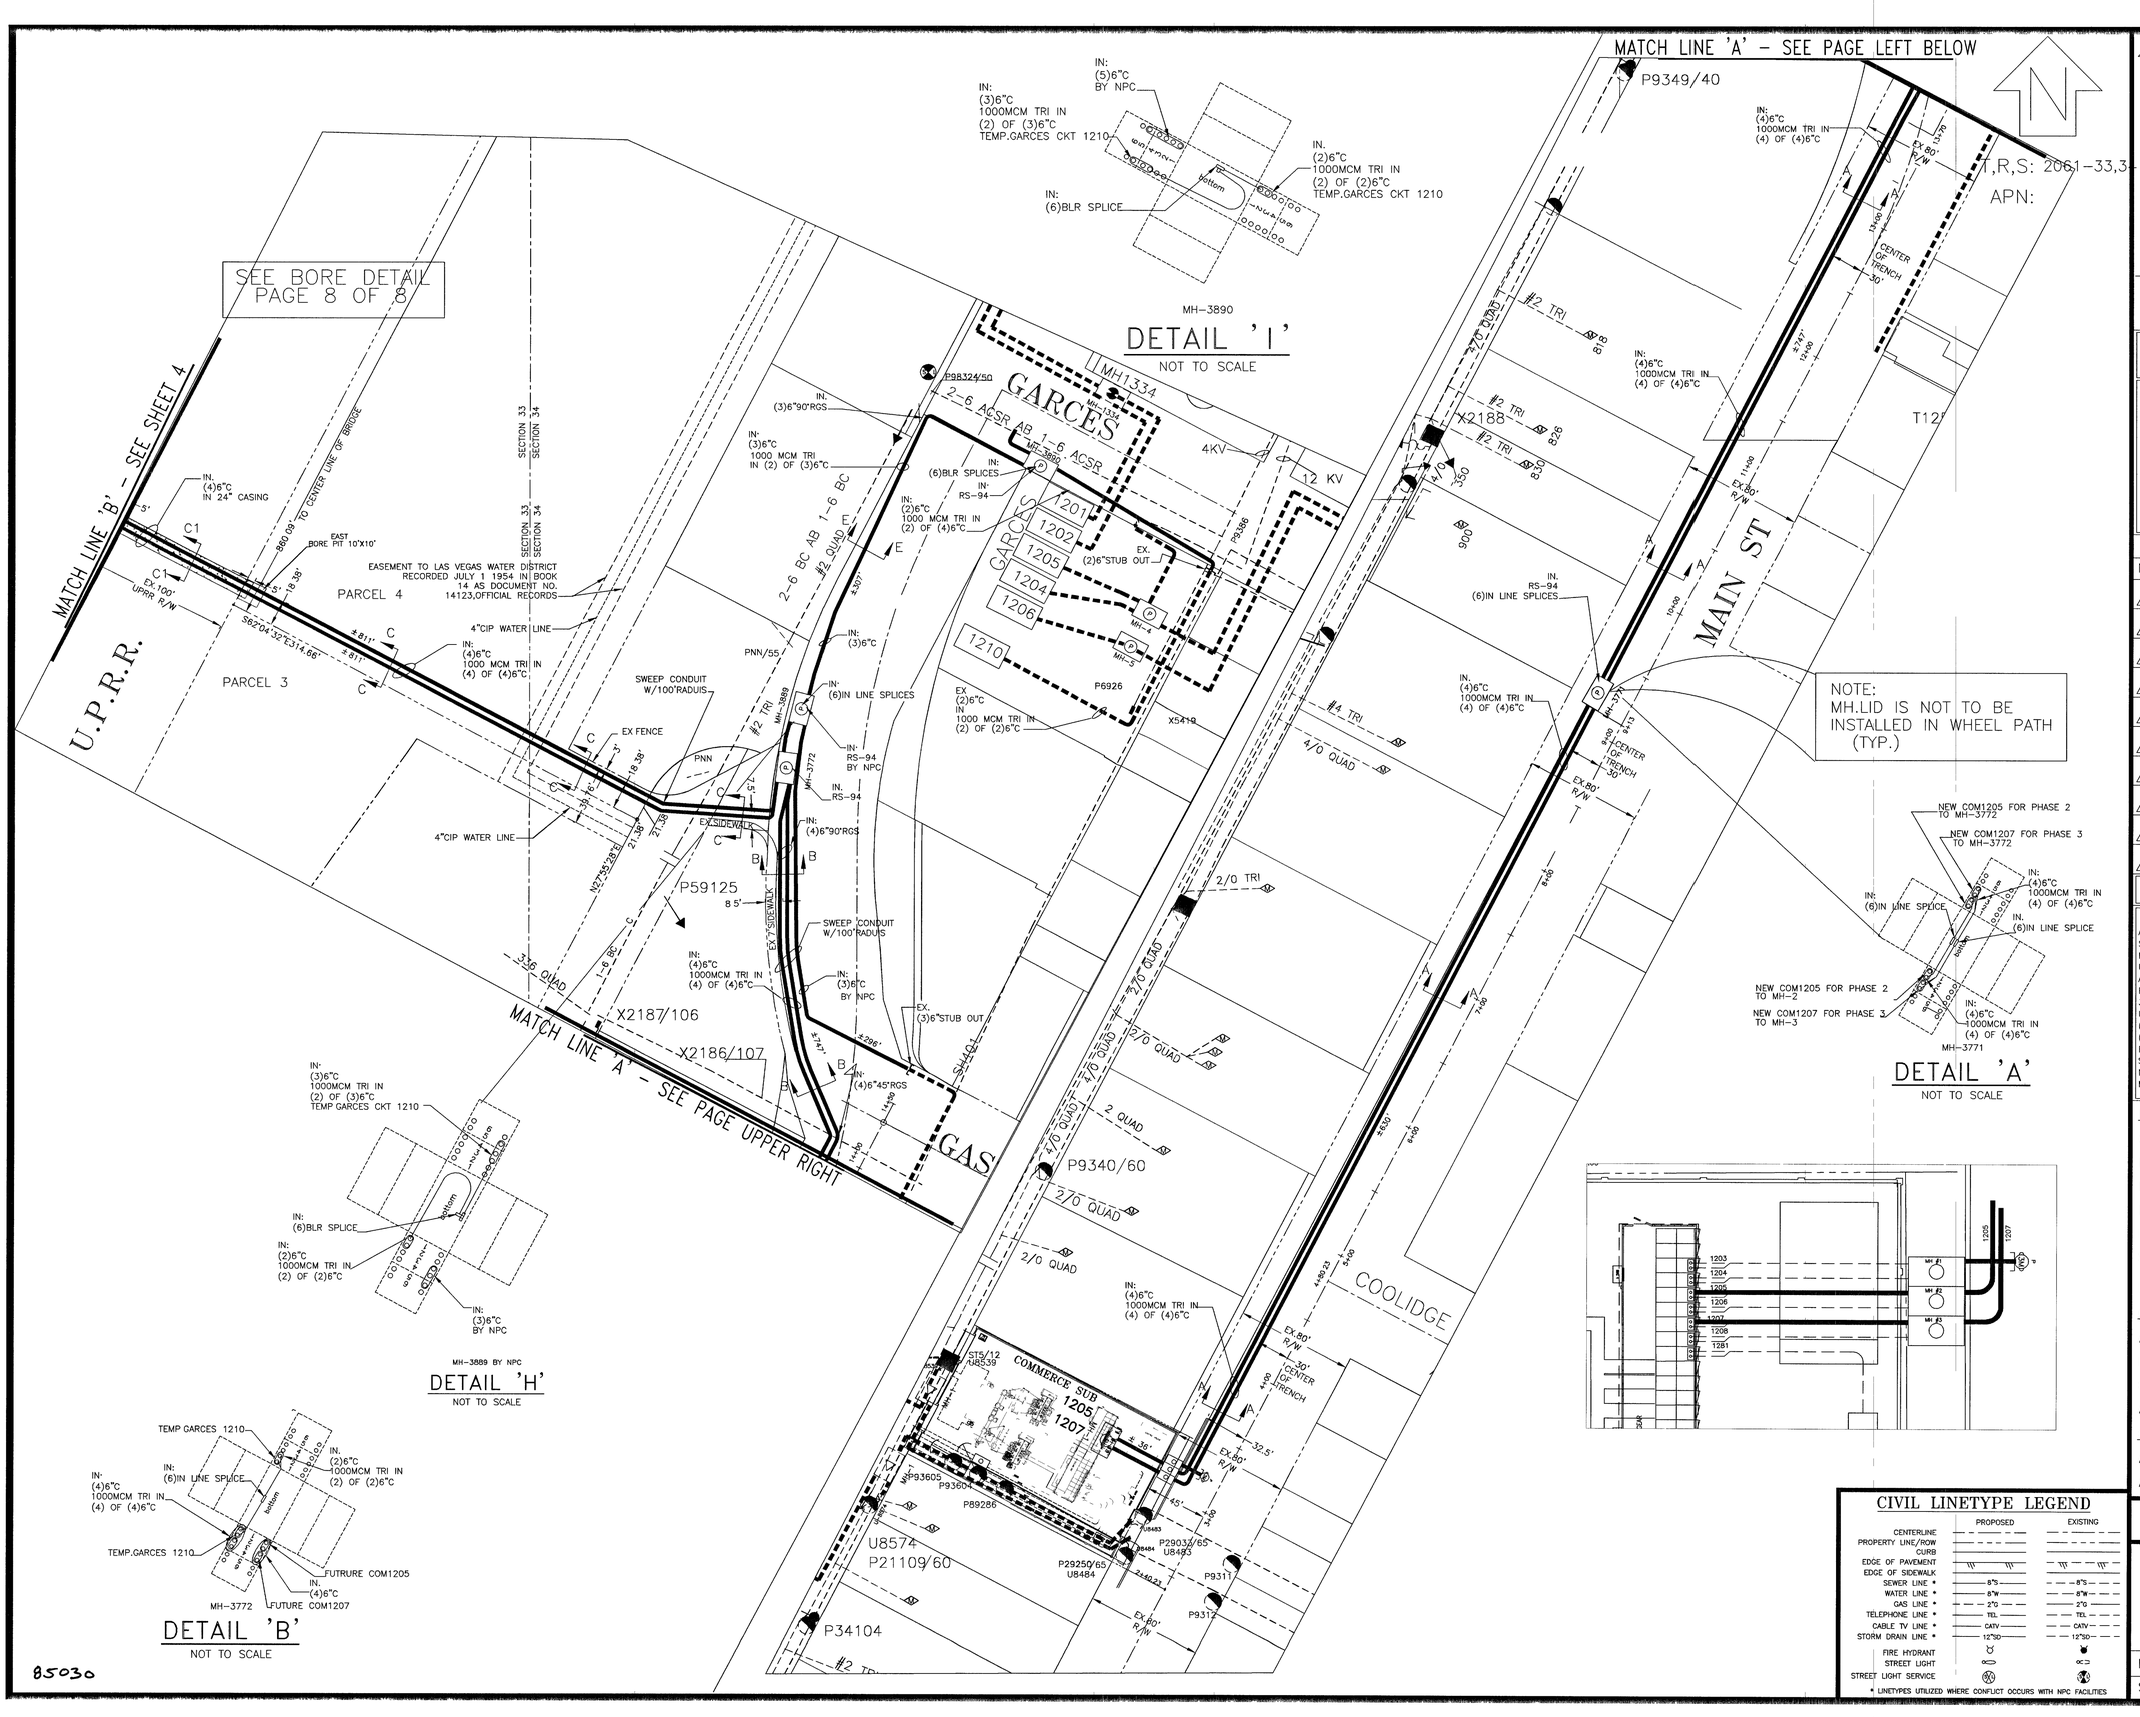

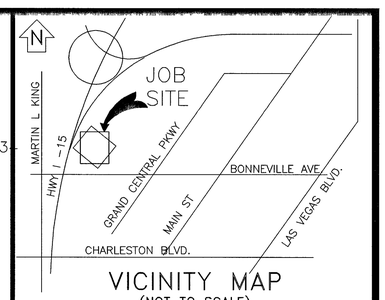

VICINITY MAP
(NOT TO SCALE)

EVERY EFFORT HAS BEEN MADE TO IDENTIFY ALL NPC FACILITIES. THE CUSTOMER SHALL CONFIRM THE EXISTENCE AND LOCATION OF THESE FACILITIES.

AVOID HITTING OVERHEAD POWER LINES IT'S COSTLY

CALL BEFORE YOU DO OVERHEAD

CALL 1-702-227-2929

AVOID CUTTING UNDERGROUND UTILITY LINES IT'S COSTLY

Call before you Dig.

1-800-227-2600
UNDERGROUND SERVICE (USA)

REVISIONS

NO.	DESCRIPTION	DATE	G.A.

TYPE OF EASEMENT:	
AERIAL	☐
STANDARD	☐
R/W-31	☐
UNDERGROUND	☐
AS BUILT UNDERGROUND	☐
R.O.E./R/W-5-COM	■
3rd PARTY	■
UNDERGROUND BY EXHIBIT	☐
(N-DOT) PERMIT	☐
(BLM) PERMIT	☐
RAILROAD-UPRR-PERMIT	■
SO. NEVADA WATER PERMIT	☐
NOT REQUIRED	☐
Misc Info	☐

JPA NOTES:	
SPRINT CONTACT:	N/A
PHONE NUMBER:	
DATE OF CONTACT:	
	TO SET NEW POLES
	TO STAKE NEW POLES
	TO PROVIDE POLES
	FT. CLASS
	FT. CLASS
	FT CLASS
	TO DIG POLE HOLES
	TO REMOVE EX. POLES
JPA#:	N/A

NPC INFORMATION:

COORDINATOR: PARICIA BROWN
PHONE: 657-4335
DESIGNER: JORGE NAJERA
DCA:
INSPECTOR: 378-3712
SCHEDULING: 657-4114,657-4116,657-4118
DISTRICT: LAS VEGAS

CUSTOMER INFORMATION:

APPLICANT WORLD MARKET CENTER
ENGINEER:
CONTACT: ROBERT HOLGATE
APPROVAL DATE: 6/13/05

GOVERNMENT INFORMATION:

AGENCY: CITY OF LAS VEGAS
APPROVAL DATE: 10.24.05

NEVADA POWER COMPANY

107V3916-2-NPC

WORLD MARKET CENTER PH 2
BONNEVILLE AND GRAND CENTER

PROJ. ID: 178265	SCALE: 1" = 50'
SHEET #: 3 OF 8	DATE: 02/15/2005

CIVIL LINETYPE LEGEND

	PROPOSED	EXISTING
CENTERLINE		
PROPERTY LINE/ROW		
CURB		
EDGE OF PAVEMENT		
EDGE OF SIDEWALK		
SEWER LINE *	8"S	8"S
WATER LINE *	8"W	8"W
GAS LINE *	2"G	2"G
TELEPHONE LINE *	TEL	TEL
CABLE TV LINE *	CATV	CATV
STORM DRAIN LINE *	12"SD	12"SD
FIRE HYDRANT		
STREET LIGHT		
STREET LIGHT SERVICE		

* LINETYPES UTILIZED WHERE CONFLICT OCCURS WITH NPC FACILITIES