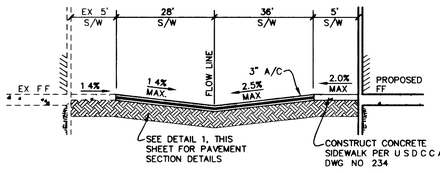

SECTION 1
SCALE: N.T.S.

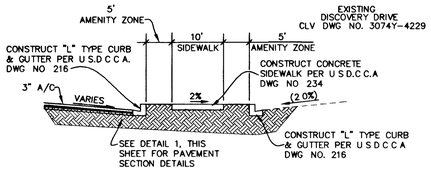

SECTION 7
SCALE: N.T.S.

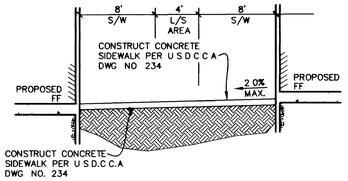

SECTION 13
SCALE: N.T.S.

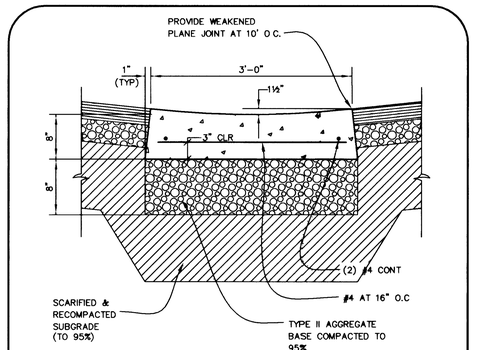

CONCRETE VALLEY GUTTER DETAIL
NOT TO SCALE

3

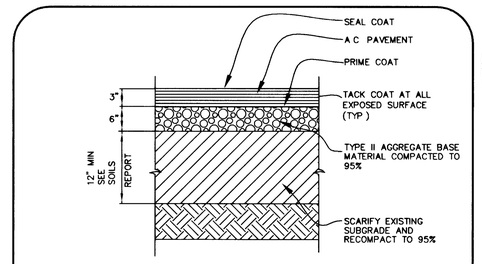

TYPICAL PAVING SECTION
NOT TO SCALE

1

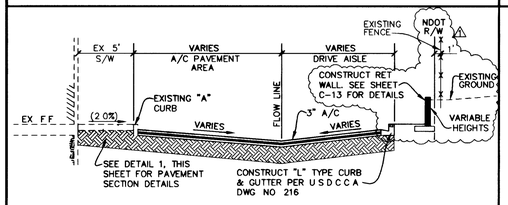

SECTION 2
SCALE: N.T.S.

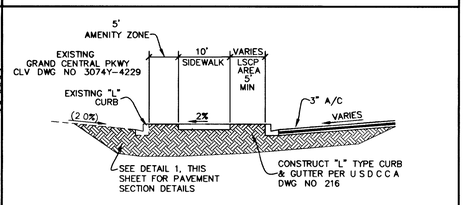

SECTION 8
SCALE: N.T.S.

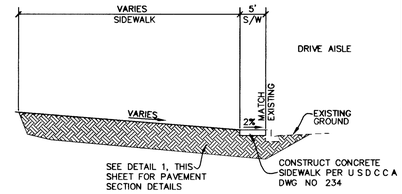

SECTION 14
SCALE: N.T.S.

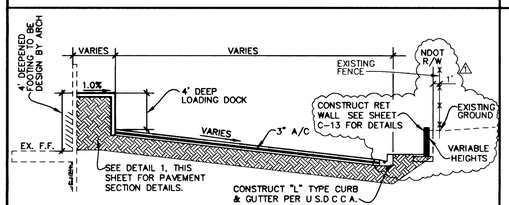

SECTION 3
SCALE: N.T.S.

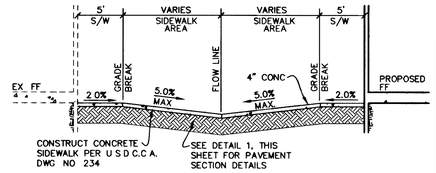

SECTION 9
SCALE: N.T.S.

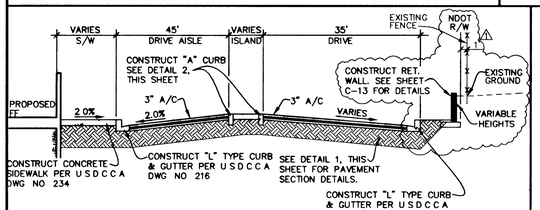

SECTION 4
SCALE: N.T.S.

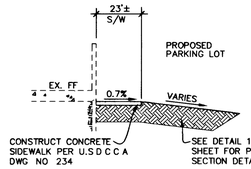

SECTION 10
SCALE: N.T.S.

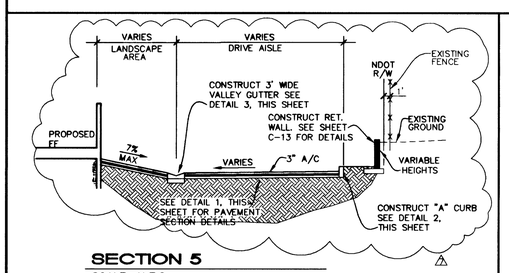

SECTION 5
SCALE: N.T.S.

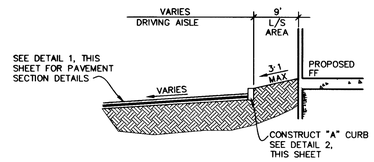

SECTION 11
SCALE: N.T.S.

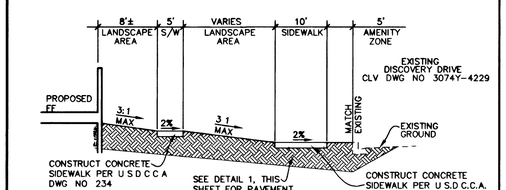

SECTION 6
SCALE: N.T.S.

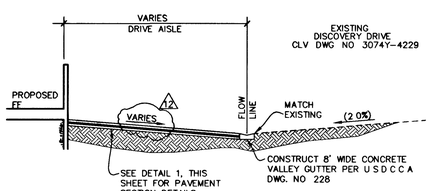

SECTION 12
SCALE: N.T.S.

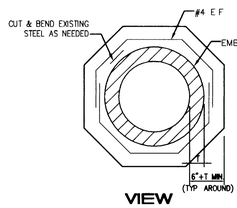

VIEW

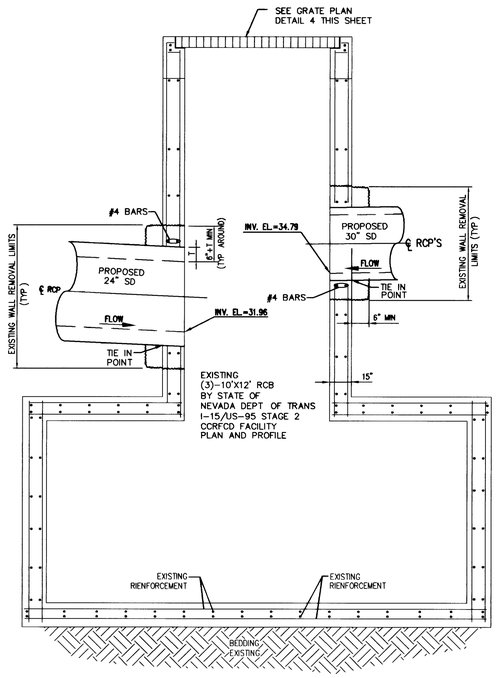

PLAN

CONNECTION DETAIL
NOT TO SCALE

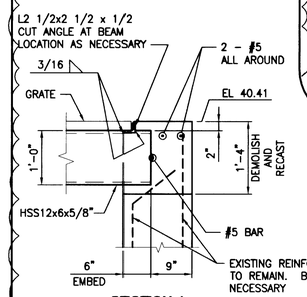

SECTION A

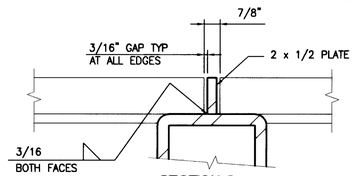

SECTION C

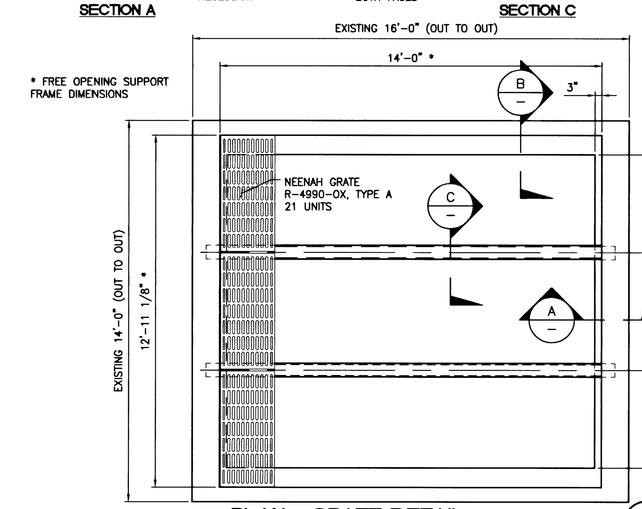

PLAN - GRATE DETAIL
NOT TO SCALE

4

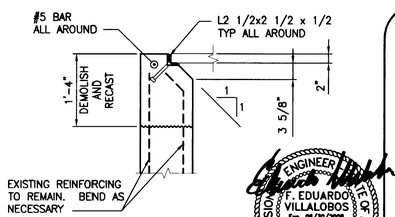

SECTION B

NOTE: WHERE APPLICATE, PROVIDE 5'x5' TREE GRATE PER QUICK CRETE PRODUCT NO Q4054-1 AND Q4054-2

BASIS OF BEARINGS

N 24°55'16" E BEING THE BEARING OF THE CENTERLINE OF GRAND CENTRAL PARKWAY, LYING WITHIN THE N.E. 1/4 OF SECTION 33, TOWNSHIP 20 SOUTH, RANGE 61 EAST, M.D.M., CLARK COUNTY, NEVADA AS SHOWN BY MAP THEREOF ON FILE IN BOOK 53, PAGE 61 OF PLATS IN THE CLARK COUNTY RECORDER'S OFFICE, CLARK COUNTY, NEVADA.

BENCHMARK

CITY OF LAS VEGAS BENCHMARK NO 2LV01 33C4, RIVET AND PLATE IN TOP OF CURB AT THE S.W. CORNER OF THE INTERSECTION OF ALTA DR AND MARTIN LUTHER KING BLVD
NAVD 88 CITY OF LAS VEGAS ELEVATION (1992)= 2046.76 (F)
CORRECTION TO CITY OF LAS VEGAS DATUM (2002) SUBTRACT 0.17' FROM 1992 DATUM

ENGINEER: STATE OF NEVADA — ROY D. BLARK — CIVIL — Exp. 12/31/2008 — No. 8354 — PROFESSIONAL ENGINEER — DATE: 5/08/08

REV	DATE	DESCRIPTION	APP	DATE	AGEN	APP	DATE	GCW	APP
1	4.23.08	REVISED GRADES AT DRIVEWAY							
2	03.09.08	REVISED GRADING AT WEST ACCESS DRIVE							
3	10.30.07	ADDED PLAN AT WEST ACCESS DRIVE							
4	10.29.07	ADDED RETAINING WALL AT ACCESS DRIVE							

DESIGN: KS 5/13/8
DRAWN:
CHECK:
ISSUE DATE:
ISSUE EDITOR:
PLOT DATE 05-08-08
PLOT TIME 07:56:18 HLe

ISSUE DATE: % COMPLETE

G.C. WALLACE, INC.
Engineers/Planners/Surveyors
1555 SOUTH RAINBOW BLVD./LAS VEGAS, NEVADA 89146
TELEPHONE: (702) 804-2000 • FAX: (702) 804-2299

G:\619-2961\dwg\Comm\mpros\Phase III\WMC3C014.dwg

WORLD MARKET CENTER PH. III
WMC ASSOCIATES, LLC
SECTIONS AND DETAILS

DRAWING
C-14
14 OF 14 SHTS

ENGINEER: STATE OF NEVADA — F. EDUARDO VILLALOBOS — Exp. 06/30/2008 — CIVIL / STRUCTURAL — No. 14661 — PROFESSIONAL ENGINEER — 5/08/08

107V3916-3 CLV