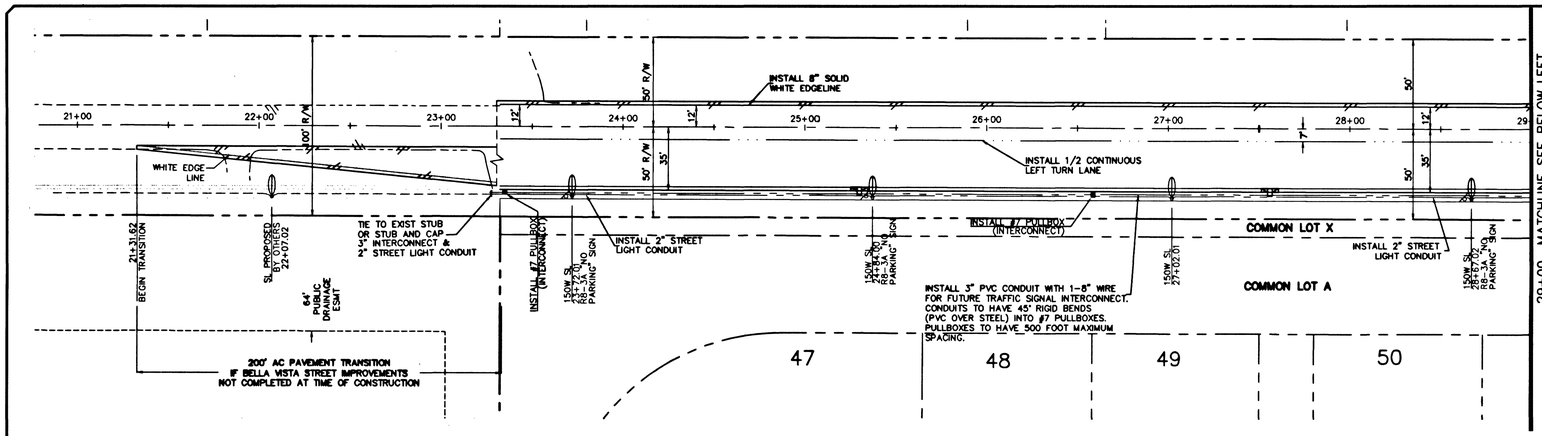

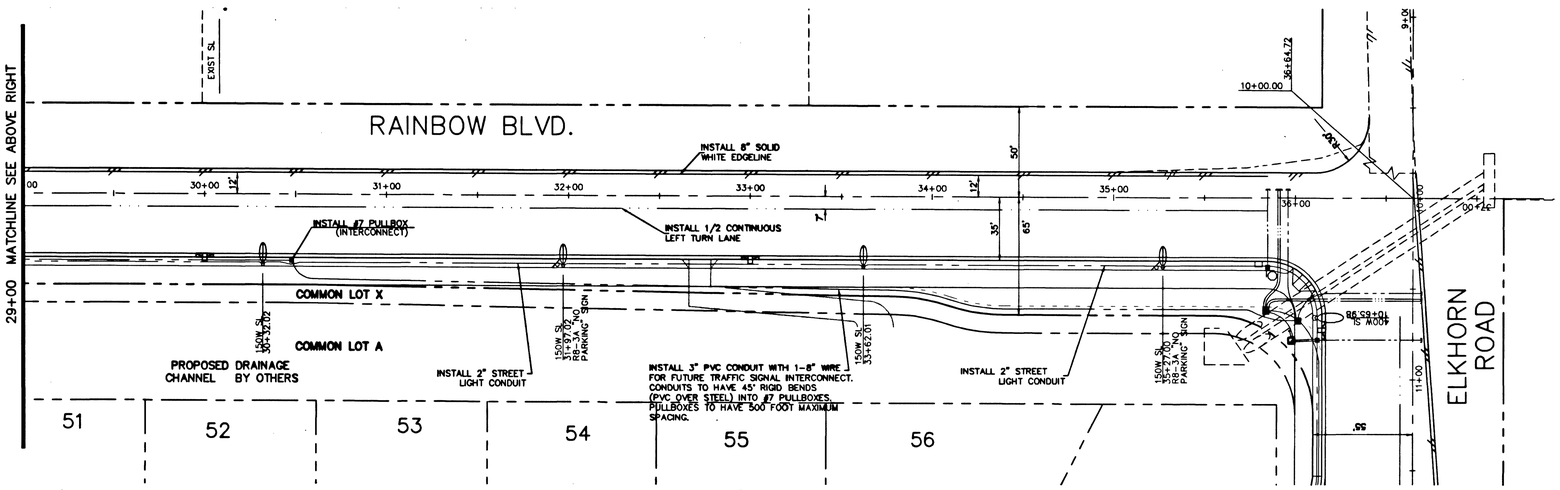

GRAPHIC SCALE

40 0 20 40 80 160

(IN FEET)
1 inch = 40 ft.

BENCHMARK

CITY OF LAS VEGAS BENCHMARK NO. 1LV90 11SWS. RIVET AND PLATE IN TOP OF CURB, SOUTH SIDE OF RAINBOW BLVD. AND FLANAGAN DRIVE, 200' NORTH OF GRAND TETON DRIVE.
ELEVATION: = 724.3622 METERS (N.A.V.D. 88)
ELEVATION: = 2375.512 U.S. FEET (CALCULATED N.A.V.D. 88)

BASIS OF BEARING

THE BASIS OF BEARING FOR THIS SURVEY IS THE WEST LINE OF THE SOUTHEAST QUARTER (SE 1/4) OF SECTION 15, TOWNSHIP 19 SOUTH, RANGE 60 EAST, M.D.M., CLARK COUNTY, NEVADA, AS SHOWN IN FILE 115, PAGE 13 OF OFFICIAL RECORDS, CLARK COUNTY, NEVADA. I.E. NORTH 00°11'55" EAST

STREET LIGHT LEGEND

- PROPOSED STREET LIGHT SERVICE POINT
- 400W STREET LIGHT W/11 GA. POLE
- 150W STREET LIGHT W/11 GA. POLE
- EXIST. 250W STREET LIGHT W/11 GA. POLE
- 250W STREET LIGHT W/11 GA. POLE
- FUTURE 150W STREET LIGHT W/11 GA. POLE
- PROPOSED NO. 3-1/2 CONCRETE PULL BOX W/ METAL COVER
- PROPOSED NO.7 CONC. PULL BOX W/ METAL COVER
- 2" STREET LIGHT CONDUIT
- TRAFFIC SIGNAL CONDUIT
- INTERCONNECT CONDUIT

Avoid cutting underground utility lines. It's costly. **Call before you Dig. 1-800-227-2600** UNDERGROUND SERVICE ALERT (USA)

Avoid hitting overhead power lines. It's costly. **Call before you do Overhead 1-702-593-6111**

NO.	DESCRIPTION	DATE	APP'D

PULTE HOMES
1635 VILLAGE CENTER, SUITE 250
LAS VEGAS, NEVADA 89134
(702) 256-7900

PENTACORE
CIVIL ENGINEERING LAND SURVEYING PLANNING
CONSTRUCTION MANAGEMENT ADA CONSULTING
6763 WEST CHARLESTON BOULEVARD
LAS VEGAS, NEVADA 89146 (702)255-0115

TRAFFIC SIGNAL, STREET LIGHT AND STRIPING PLAN 3

WYETH RANCH
UNIT 1

DATE :	01/31/02
PM :	S.L.Y.
DRAWN BY :	
DESIGNED BY :	
CHECKED BY :	
ADA CHECKED :	
JOB NO. :	0147.0230
SCALE :	1" = 40'

PROFESSIONAL ENGINEER - STATE OF NEVADA
RICHARD P. SENECAL
CIVIL
No. 11752
3/8/02

SHEET 41 OF 41

C.L.V. DWG.# 2074-4699

g:/0147/0230/unit1 plans/01-traf.dwg

4/5/11