Call before you Dig.
1-800-227-2600
UNDERGROUND SERVICE (USA)

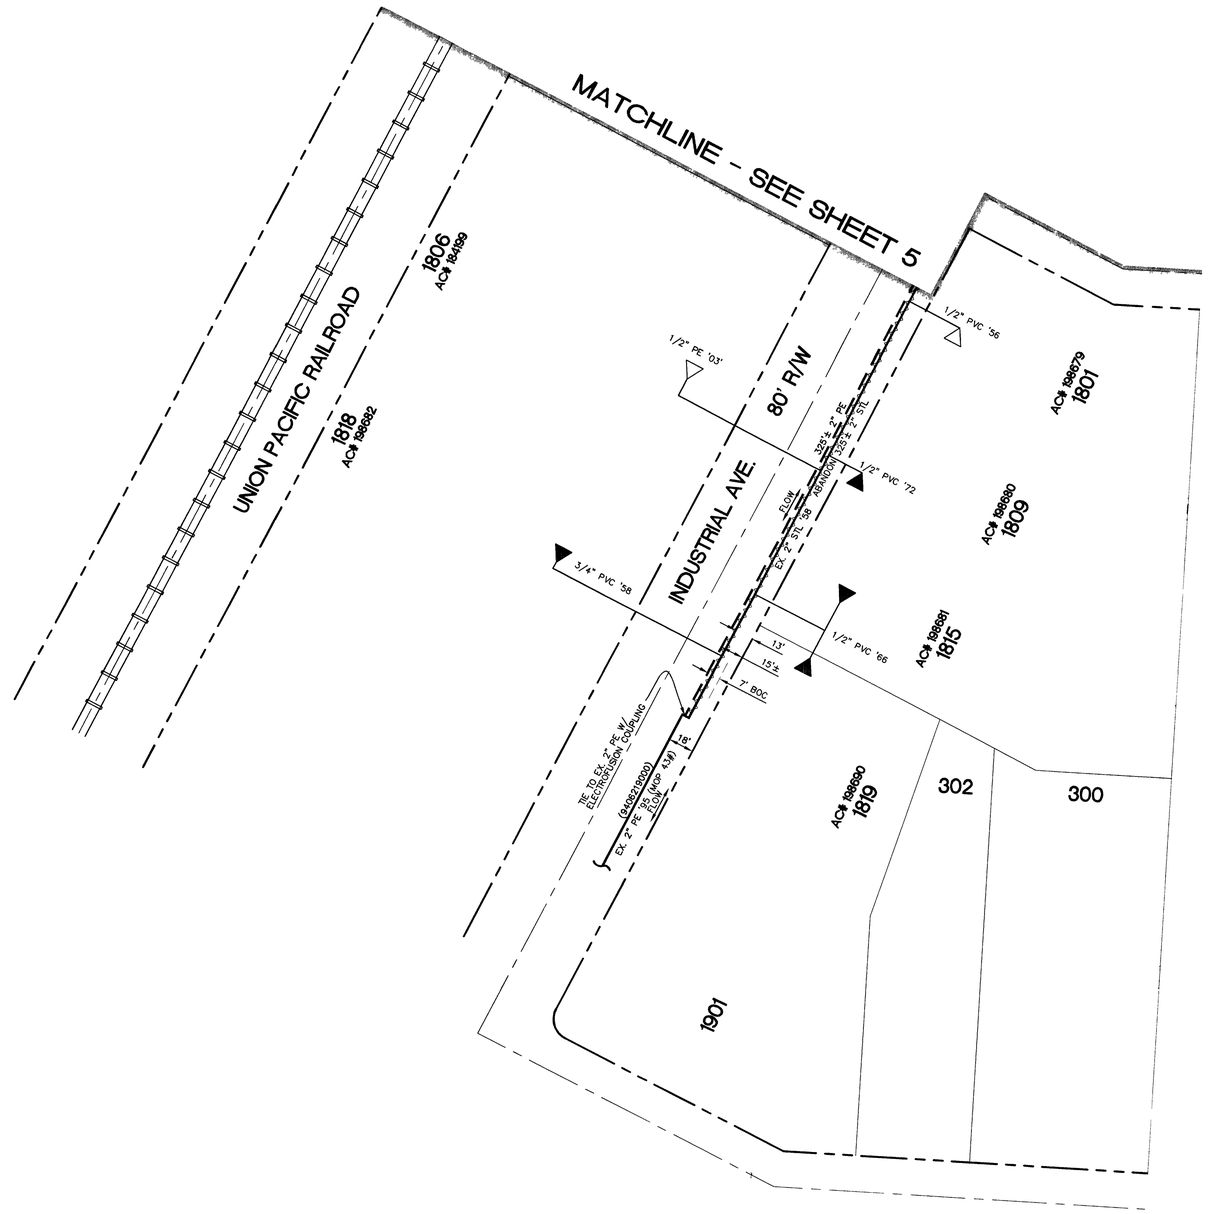

GRAPHIC SCALE

50 0 25 50 100 200

(IN FEET)
1 inch = 50 ft

NOTHING ON THESE DRAWINGS SHALL BE RELIED ON OR CONSTRUED BY CONTRACTOR TO ESTABLISH THE METHOD OF INSTALLATION (i e INSERTION, SPLITTING OF SERVICE, OPEN CUT, OR BORING)

N

SCALE 1"= 50'

CUSTOMERS____ CYCLE____ ROUTE____ AREA 3S LV 21

NO	DESCRIPTION	BY	DATE	APPVD

82977 REVISIONS

Southwest Gas Corporation

SEE SHEET 2

UNIT NO	UNIT TYPE	PROPOSED INSTL	PROPOSED RET.	COMPLETED INSTL	COMPLETED RET.

PROPERTY UNITS

AS-BUILT DRAWING-PRESSURE TEST DATA

PIPE DIA
PIPE LENGTH
PIPE TYPE
MIN DURATION

TEST MEDIUM: ☐ AIR ☐ NITROGEN ☐ WATER ☐ SOAP
TEST METHOD: ☐ GAUGE ☐ CHART
GAUGE/ PRESS REC SN#

	START	END
TEST PRES (PSIG)		
TIME		
DATE		
PERFORMED BY		

VISUAL INSPECTION CERTIFICATION

I HAVE VISUALLY INSPECTED ALL HEATED FUSIONS, SOLVENT CEMENT, MECHANICAL JOINTS, AND WELDS THAT I HAVE PERFORMED

NAME _____ DATE _____

AS-BUILTS ACCEPTED BY _____ DATE _____
POSTED BY _____ DATE _____
POSTING QC'D BY _____ DATE _____

CONSTRUCTION

INSPECTOR _____
FOREMAN _____
REVIEWED BY _____

PERMIT INFORMATION
CITY OF LAS VEGAS

TAX CODE
02-0203

ISOLATION AREA	W R NO.
11	147391
LOCATION	TILE NO.
WYOMING/ COMMERCE	x624y508 x624y510 x624y512
SEC4 T21S R61E	

ENGINEER/TECHNICIAN	KIRK OVERBY	PHONE	(702) 365-2008
ACCOUNT REP.		PHONE	
PROJECT CONTACT	BRYAN THATCHER		(702) 365-2165
SHEET NO. 7 OF 7	SCALE 1" = 50'	DATE	MAY, 2005
DWN BY REH	CHKD BY	APPVD BY	

TITLE
SI-CLV-INDUSTRIAL 2" STL REPLACEMENT
WYOMING/COMMERCE
CITY OF LAS VEGAS