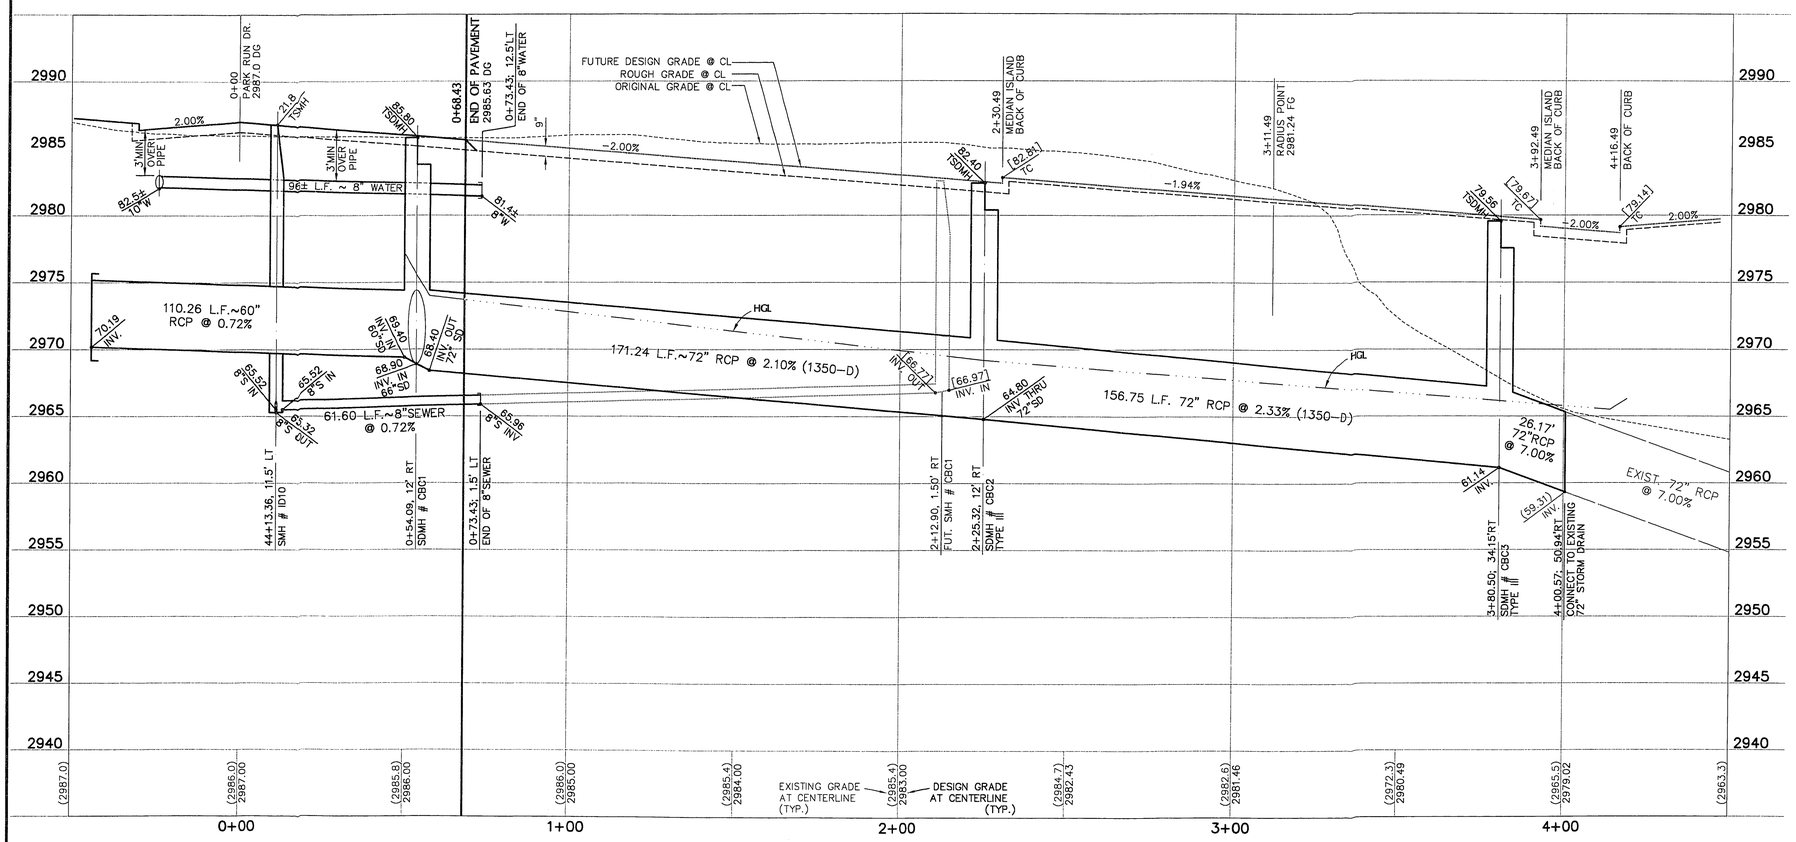

CANYON BLUFF CIRCLE

SCALE: HORIZ. 1" = 20'
VERT. 1" = 5'

SEE SHEET 27 FOR PLAN

20 0 20 40
SCALE FEET

NOTE TO CONTRACTOR:

1. ALL EXISTING UTILITY CROSSINGS MUST BE VERIFIED PRIOR TO CONSTRUCTION OF ANY MAIN LINES OR LATERALS THAT MAY BE ADVERSELY EFFECTED. ANY DISCREPANCIES IN LOCATION AND/OR ELEVATION MUST BE PROVIDED TO THE ENGINEER FOR ACCEPTANCE PRIOR TO CONSTRUCTION
2. TOPOGRAPHY SHOWN HEREIN REFLECTS ORIGINAL EXISTING TOPOGRAPHY. ACTUAL FIELD CONDITIONS INCLUDE SITE ROUGH GRADING.
3. ALL COMMON LOTS AS SHOWN HEREIN TO BE PRIVATELY MAINTAINED BY THE H.O.A.
4. ALL WATER LINE GATE VALVES, SERVICE GATE VALVES, AND FIRE HYDRANT GATE VALVES ARE TO BE CONSTRUCTED UNDER A.C. PAVEMENT. IT IS THE CONTRACTORS RESPONSIBILITY TO VERIFY THAT ALL WATER VALVES CANS DO NOT CREATE CONFLICTS WITH THE PROPOSED CURB LINE PRIOR TO PLACEMENT OF CONCRETE. ALL WATER FACILITIES SHOWN IN THESE DRAWINGS HAVE BEEN "SCALED-UP" FOR CLARITY ONLY.

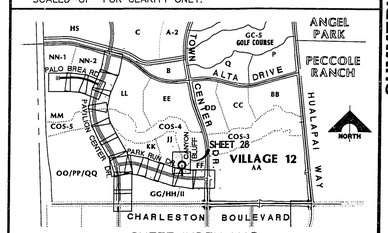

SHEET INDEX MAP

APPROVAL:

LAS VEGAS VALLEY WATER DISTRICT — DATE 2-28-97

REV.	DATE	DESCRIPTION	DATE	AGEN. APP.	DATE	GCW APP.

RECOMMENDED
BERT A. HUGHES
10259
P.E. NO.
DATE

REGISTERED PROFESSIONAL ENGINEER — STATE OF NEVADA — BERT A. HUGHES — CIVIL — 10259

G.C. WALLACE, INC.
Engineering/Architecture
1555 SOUTH RAINBOW BLVD. LAS VEGAS, NEVADA 89102 (702) 363-1200
SUMMERLIN DIVISION, (702) 362-9981

SUMMERLIN
VILLAGE 12 UNIT 2C IMPROVEMENTS
CANYON BLUFF CIRCLE
PROFILE
STA 0+00 TO END

SHEET **28**
SHT **28** OF **41**

JOB NO. 62011.214

100% SUBMITTAL 02-05-97

C:\DRAWINGS\VIL11-12\UNIT-2C\HPROV\TRDIGN\12CBPP2B Sat Feb 15 16:59:36 1997 by SIS/GT

11-31-68 107Y-4463-2C