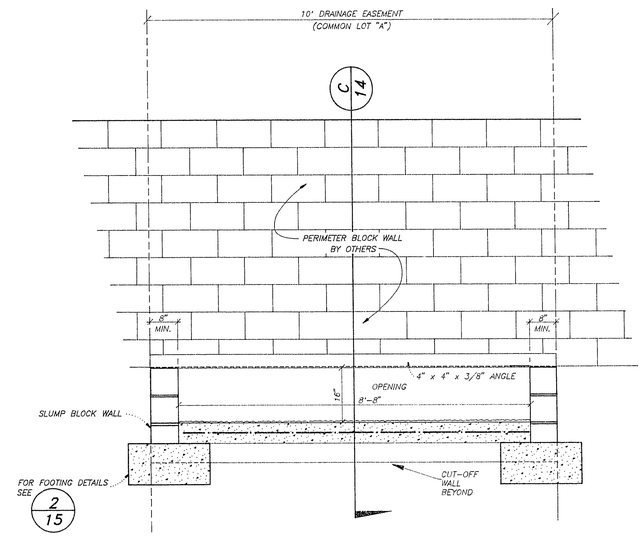

SECTION A/14 — NOT TO SCALE — **N.I.C.**

NOTE:
ACTUAL OPENING IN WALL TO BE BUILT WHEN PERIMETER WALL IS CONSTRUCTED.

(SEE IMPROVEMENT PLANS PER G.C. WALLACE, INC.)

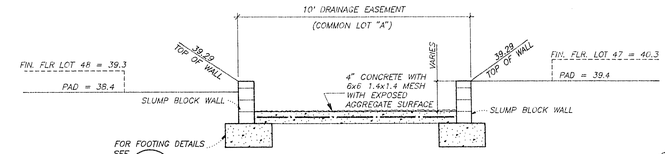

SECTION B/14 — NOT TO SCALE

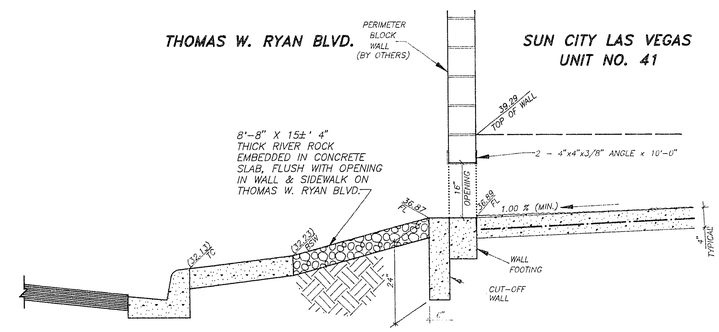

SECTION C/14 — NOT TO SCALE

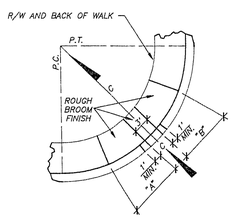

RAMP IN CURB RETURN

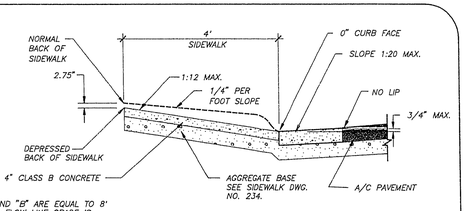

"A" AND "B" ARE EQUAL TO 8' WHEN FLOW LINE GRADE IS BETWEEN -2% AND +2%. FOR "A" AND "B" AT OTHER FLOW LINE GRADES, SEE PLAN & PROFILE SHEETS.

SECTION C-C

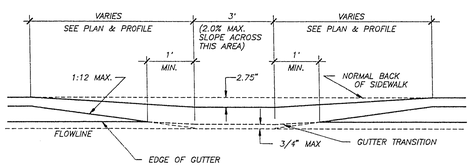

PROFILE

NOTES:

1. SIDEWALK RAMP WITHIN CURB RETURN SHALL BE LOCATED AT THE MIDPOINT OF CURB RETURN UNLESS OTHERWISE APPROVED.
2. RAMPS SHALL BE CONSTRUCTED WITH A ROUGH BROOM FINISH TRANSVERSE TO THE SLOPE OF THE RAMP.
3. WHEN CONSTRUCTING RAMP WHERE CURB & GUTTER EXISTS, COMPLETELY REMOVE INTERFERING PORTIONS OF EXISTING CURB & GUTTER.
4. AN OPTIONAL DETECTABLE WARNING CONSISTING OF RAISED TRUNCATED DOMES WITH A DIAMETER OF NOMINAL 0.9 IN. A HEIGHT OF NOMINAL 0.2 IN. AND A CENTER - TO - CENTER SPACING OF NOMINAL 2.35 IN. AND CONTRASTING VISUALLY WITH ADJOINING SURFACES MAY BE PLACED ON RAMP EXTENDING THE FULL WIDTH AND DEPTH OF THE RAMP.

SIDEWALK RAMP CASE III — N.T.S. — D/14

REFERENCE: UNIFORM STANDARD DRAWINGS CLARK COUNTY AREA - DWG. NO. 235

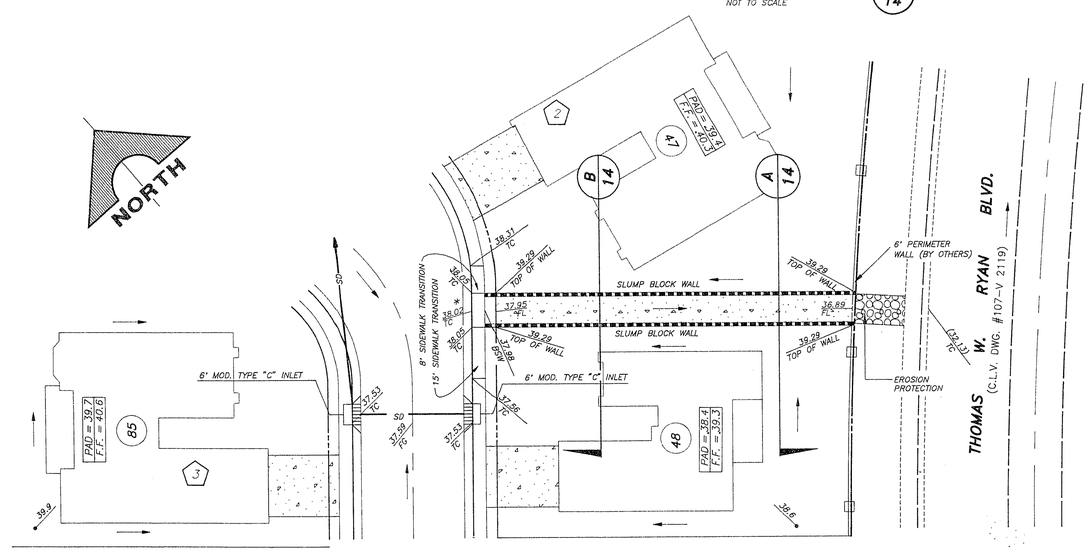

* NOTE:
EDGE OF PAVING AND T.C. ARE TO BE FLUSH AT THIS LOCATION.

OVERFLOW SWALE DETAILS

PLAN 1/14 — 1" = 20'

REV	DATE	DESCRIPTION	C.L.V.	DATE

REGISTERED PROFESSIONAL ENGINEER MICHAEL D. ROSS CIVIL No. 6218 STATE OF NEVADA — P.E. NO. 6218 DATE 10-29-93

G.C. WALLACE, INC.
Engineering/Architecture
1555 SOUTH RAINBOW BLVD./LAS VEGAS, NEVADA 89102

DEL WEBB COMMUNITIES, INC.
SUN CITY LAS VEGAS UNIT NO. 41 PHASE I
MISCELLANEOUS DETAILS

SHEET 14 OF 17 SHEETS

JOB NO. 701.180 PLOTTED: 06/28/93 09:31 am DRAWING: C:\DRAWINGS\DWG\41\D41-14 BY: JSG

10-10-148 1074-4141-41