SACRA
ENGINEERING
CONSULTING ENGINEERS
312 South Convent Avenue
Tucson, Arizona 85701
(602) 792-2523

PROJECT NO. 92130 SHEET NO. 45 OF 46
PROJECT TITLE DEL WEBB SUN CITY ARCH BRIDGES
COMPUTED T.A.S. DATE JULY 92
CHECKED ✓ DATE AUG 92
REMARKS

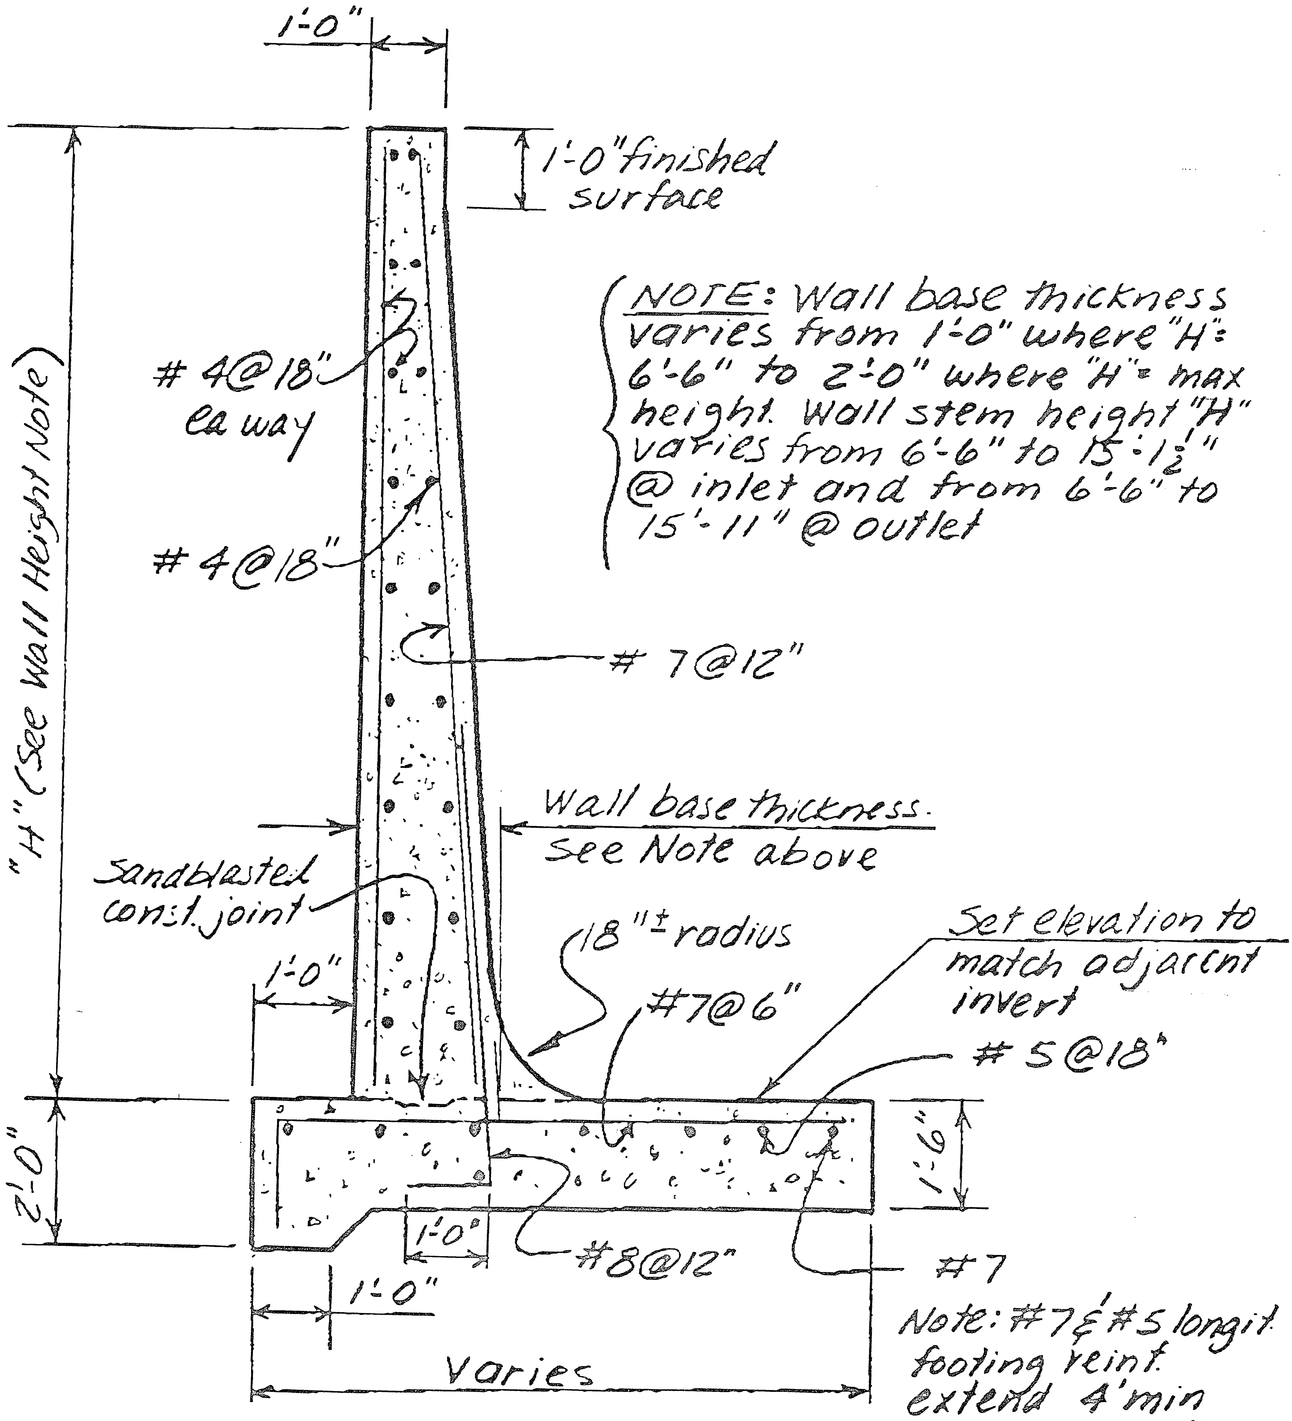


Scale 3/8" = 1'-0"

TYP. WINGWALL X-SEC— ARCH CULV

J

THE INFORMATION DISCLOSED HEREIN IS THE EXCLUSIVE PROPERTY OF CON-ARCH OR MAY CONTAIN PROPRIETARY RIGHTS OF OTHERS. IT IS NOT TO BE USED OR DISCLOSED TO OTHERS WITHOUT THE WRITTEN CONSENT OF CON-ARCH.

10-10-133

SHEET 45 OF 46
327Y-H41-42