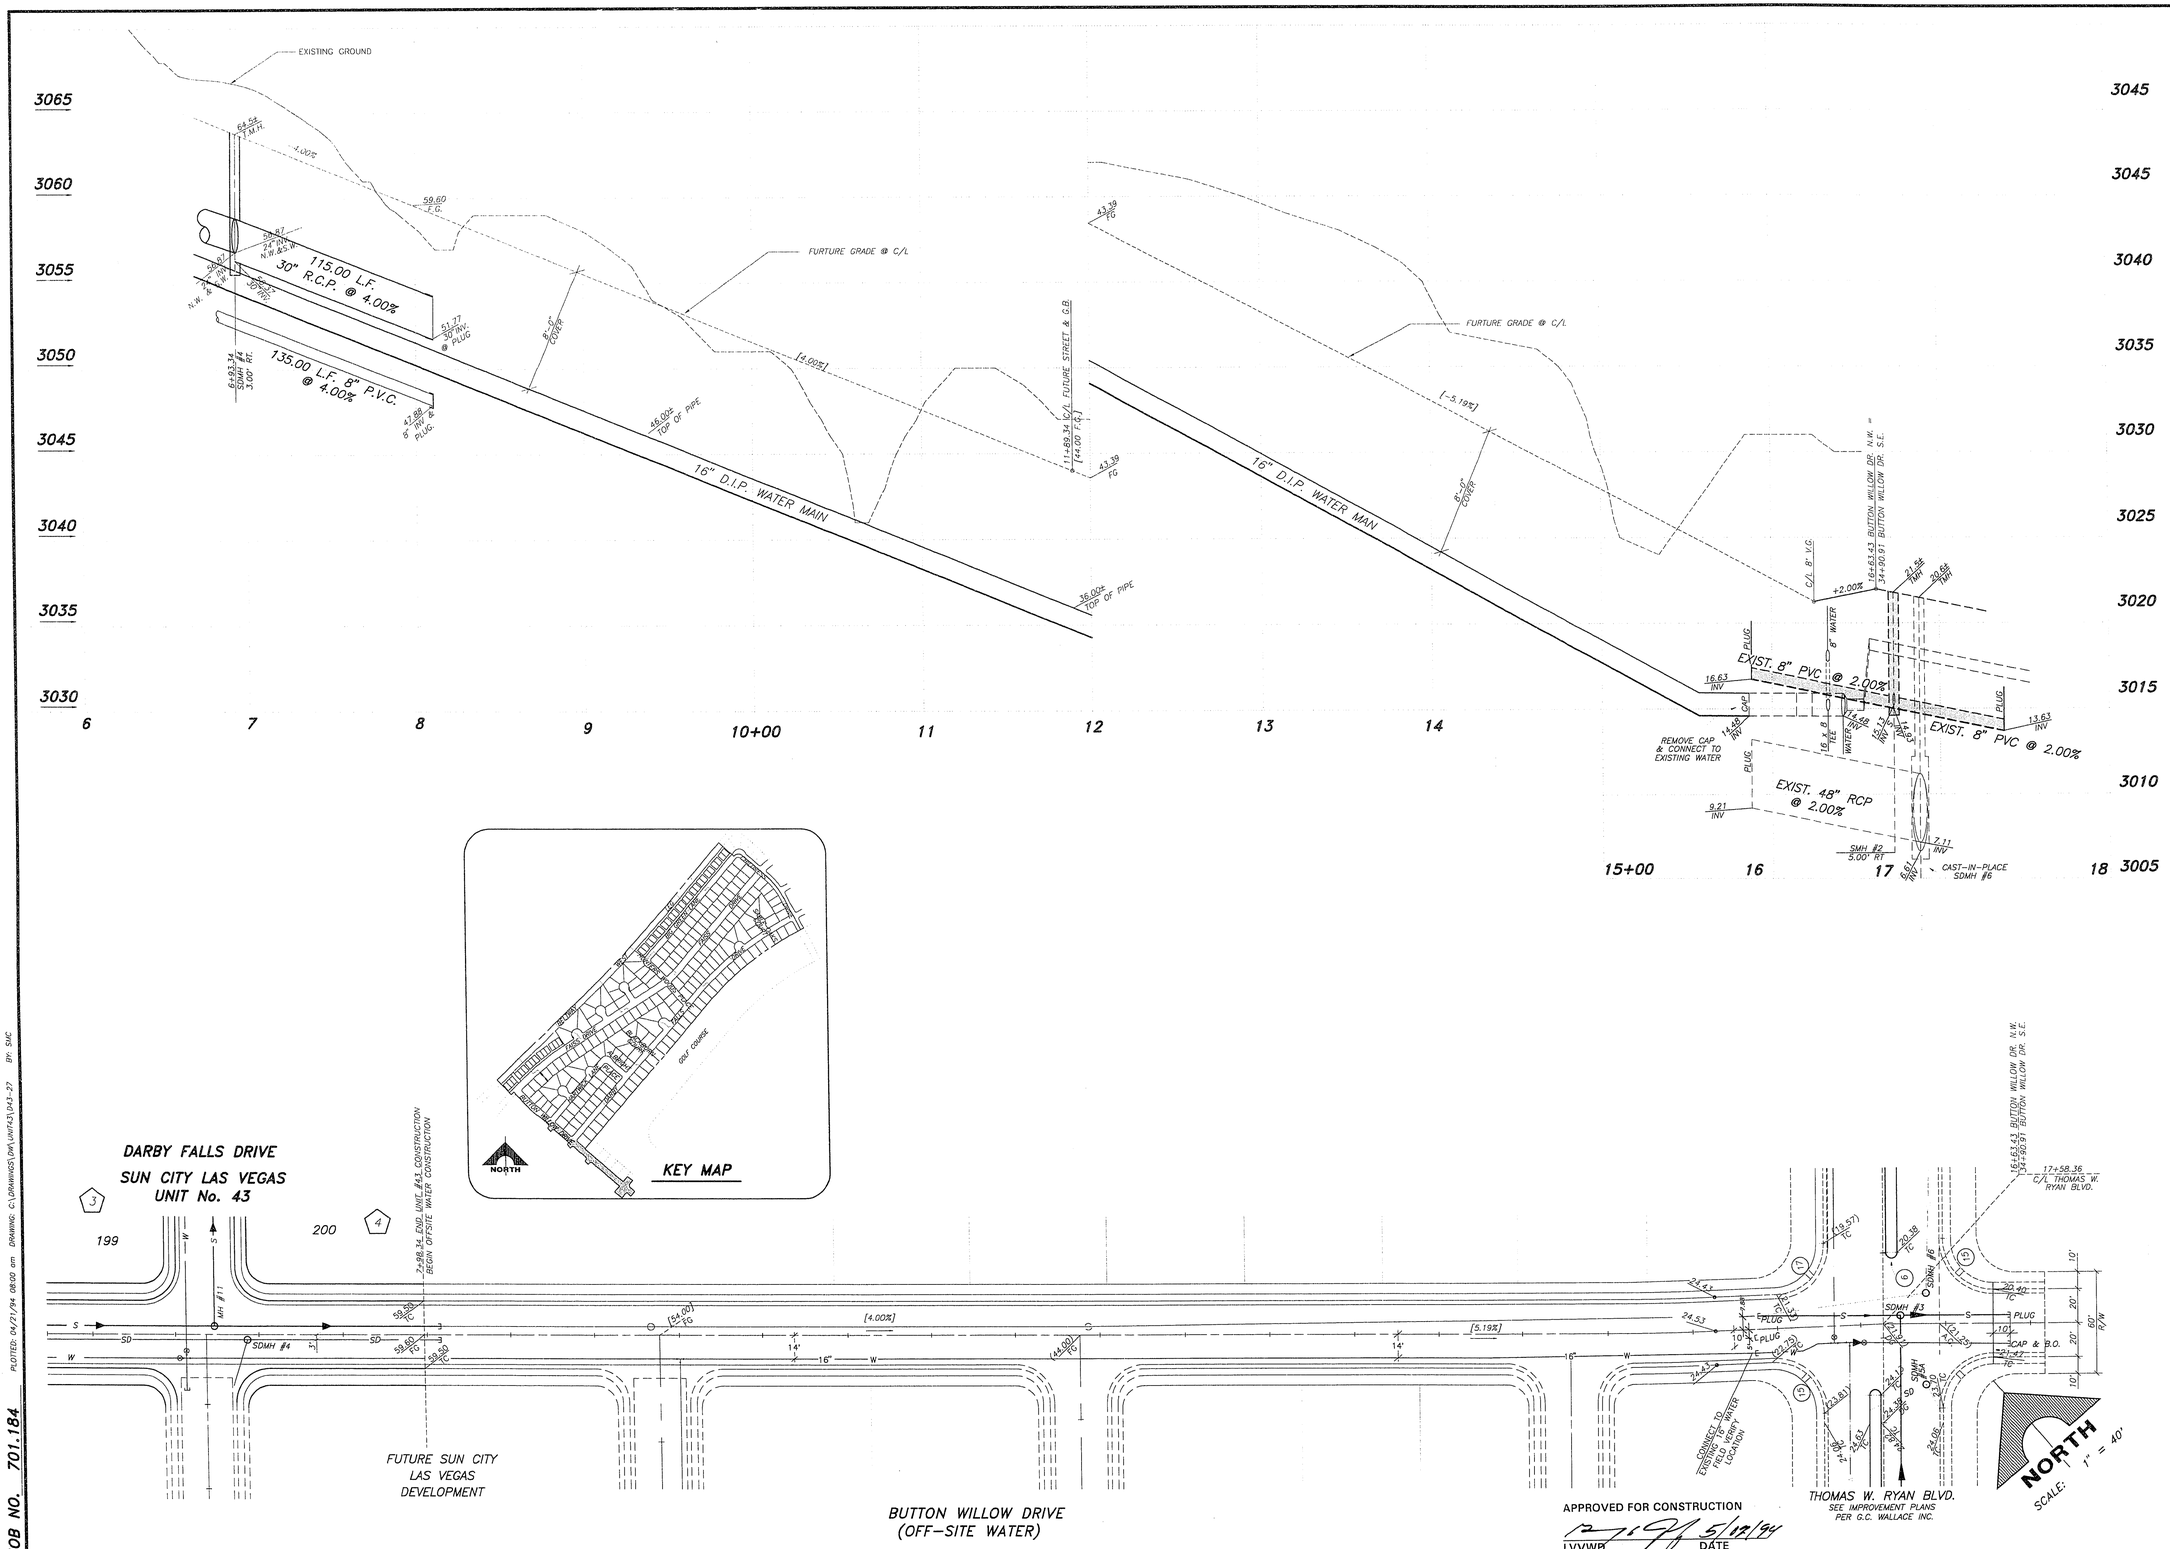

APPROVED FOR CONSTRUCTION

LVVWB 5/02/94 DATE

JOB NO. 701.184

PLOTTED: 04/21/94 08:00 am DRAWING: C:\DRAWINGS\DW\UNIT43\D43-27 BY: SVC

REV.	DATE	DESCRIPTION	C.L.V.	DATE

RECOMMENDED FOR APPROVAL: SONNY W. NEWSOME P.E. NO. 10118 DATE

SONNY W. NEWSOME, NEVADA REGISTERED PROFESSIONAL ENGINEER No. 10118

G.C. WALLACE, INC.
Engineering/Architecture
1555 SOUTH RAINBOW BLVD./LAS VEGAS, NEVADA 89102

DEL WEBB COMMUNITIES, INC.
SUN CITY LAS VEGAS UNIT No. 43
BUTTON WILLOW DRIVE
OFF-SITE WATER

SHEET 27 OF 38 SHEETS

10-19-71

5679Y-4141-43