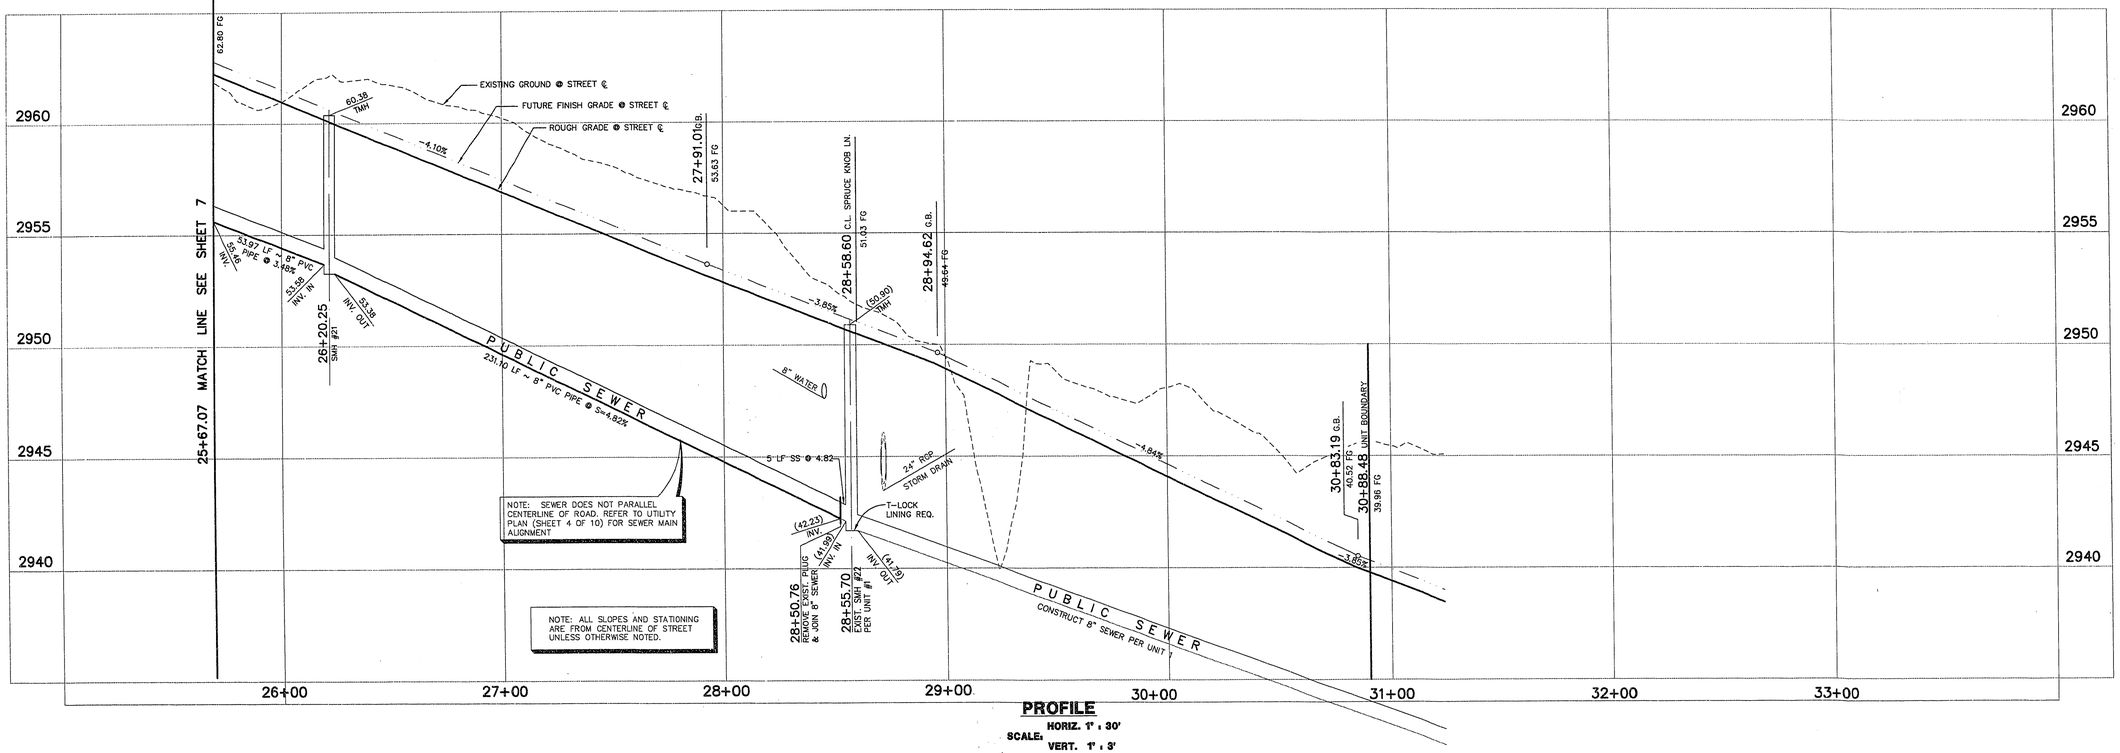

PROFILE

SCALE: HORIZ. 1" = 30'
VERT. 1" = 3'

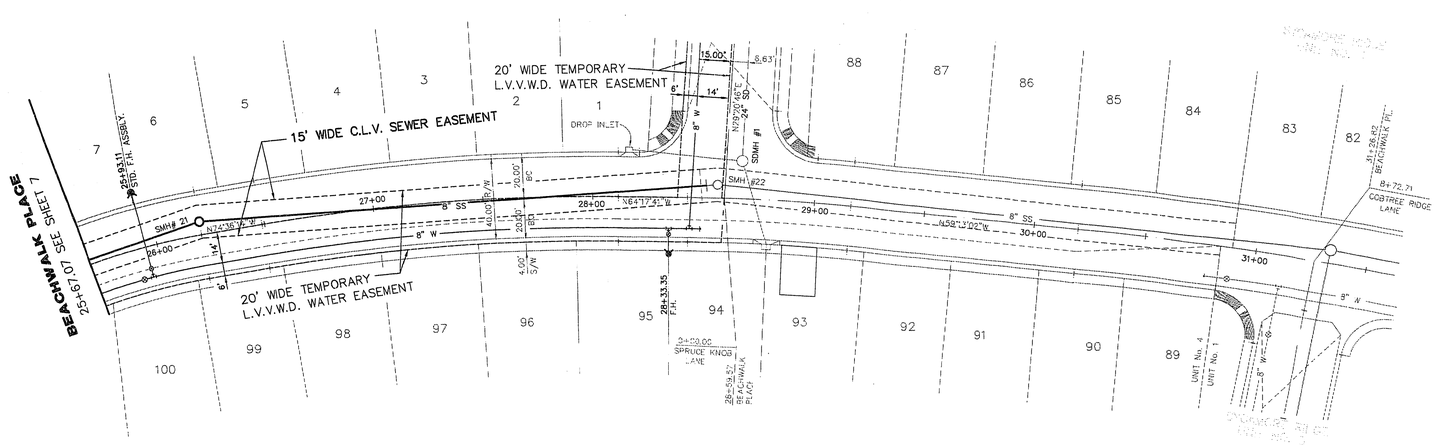

BEACHWALK PLACE

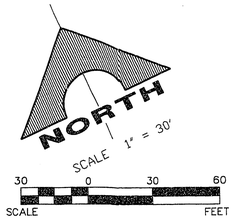

JOB NO. 5543.9083

RPL/RMGS, SR2-1-08, 8/25/95

REV.	DATE	DESCRIPTION	DATE	APPROVAL

RECOMMENDED

PAUL H. JUDD — R.P.E. NO. 7942 — DATE

REGISTERED PROFESSIONAL ENGINEER STATE OF NEVADA — PAUL H. JUDD — No. 7942 — CIVIL — 8-30-95

G.C. WALLACE, INC.
Engineering/Architecture 1555 SOUTH RAINBOW BLVD/LAS VEGAS, NEVADA 89102

LEWIS HOMES OF NEVADA
SYCAMORE RIDGE - UNIT No. 2
BEACHWALK PLACE
WATER AND SEWER MAIN EXTENSION
25+68.04 TO 28+51.72

SHEET **8**
SHT 8 OF 10

11-25-134

307Y-4420-2