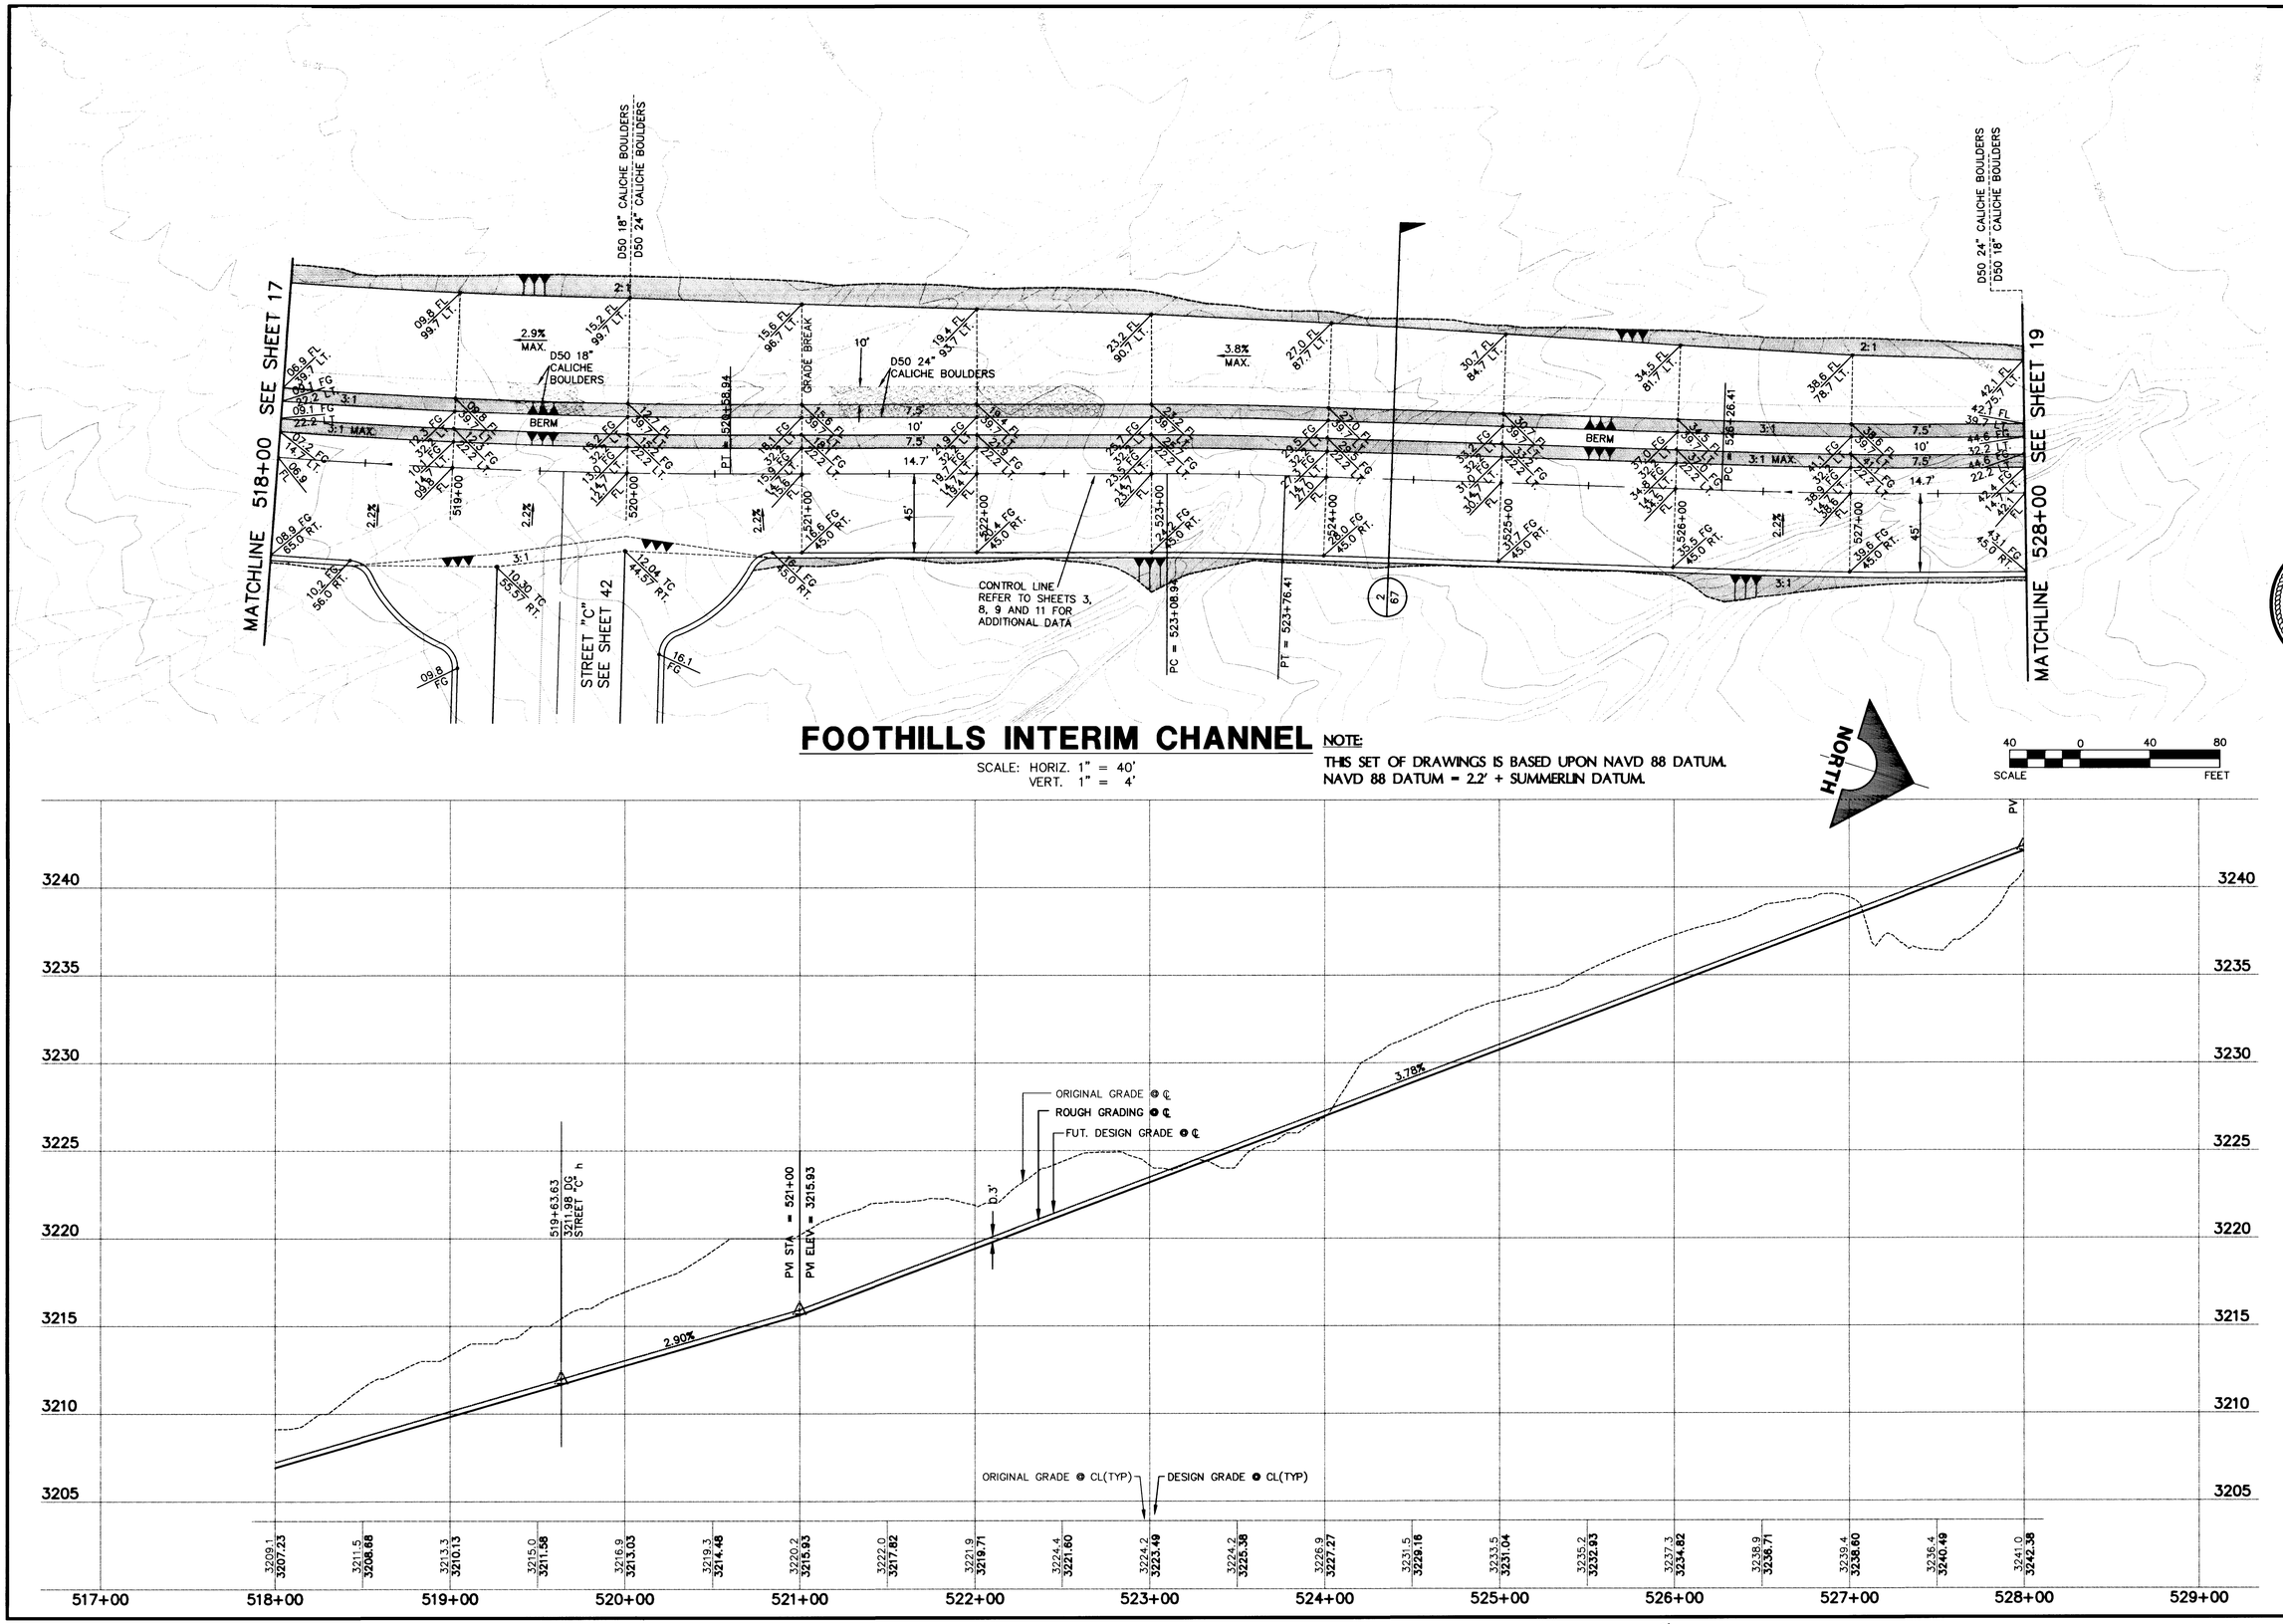

FOOTHILLS INTERIM CHANNEL

SCALE: HORIZ. 1" = 40'
VERT. 1" = 4'

NOTE:
THIS SET OF DRAWINGS IS BASED UPON NAVD 88 DATUM.
NAVD 88 DATUM = 2.2' + SUMMERLIN DATUM.

NORTH

40 0 40 80
SCALE FEET

REV.	DATE	DESCRIPTION	DATE	AGEN. APP.	DATE	CCW APP

ISSUE TO CONSTRUCT 12/05/97

RECOMMENDED
BERT A. HUGHES
10259
P.E. NO.
DATE

REGISTERED PROFESSIONAL ENGINEER
BERT A. HUGHES
CIVIL
STATE OF NEVADA
10259

C.C. WALLACE, INC.
Engineering/Architecture
1555 SOUTH RAINBOW BLVD., LAS VEGAS, NEVADA 89102 (702) 363-1200
SUMMERLIN DIVISION: (702) 363-0991

SUMMERLIN
VILLAGE 20 - ROUGH GRADING
FOOTHILLS INTERIM CHANNEL
PLAN & PROFILE
518+00 TO 528+00

SHEET
18
SHT 18 OF 68

JOB NO. 62020.201

F:\62020\201\DWG\LMPS\FP\Fppp40.dwg Mon Dec 08 08:19:58 1997 BY GT

1771

107-V2777

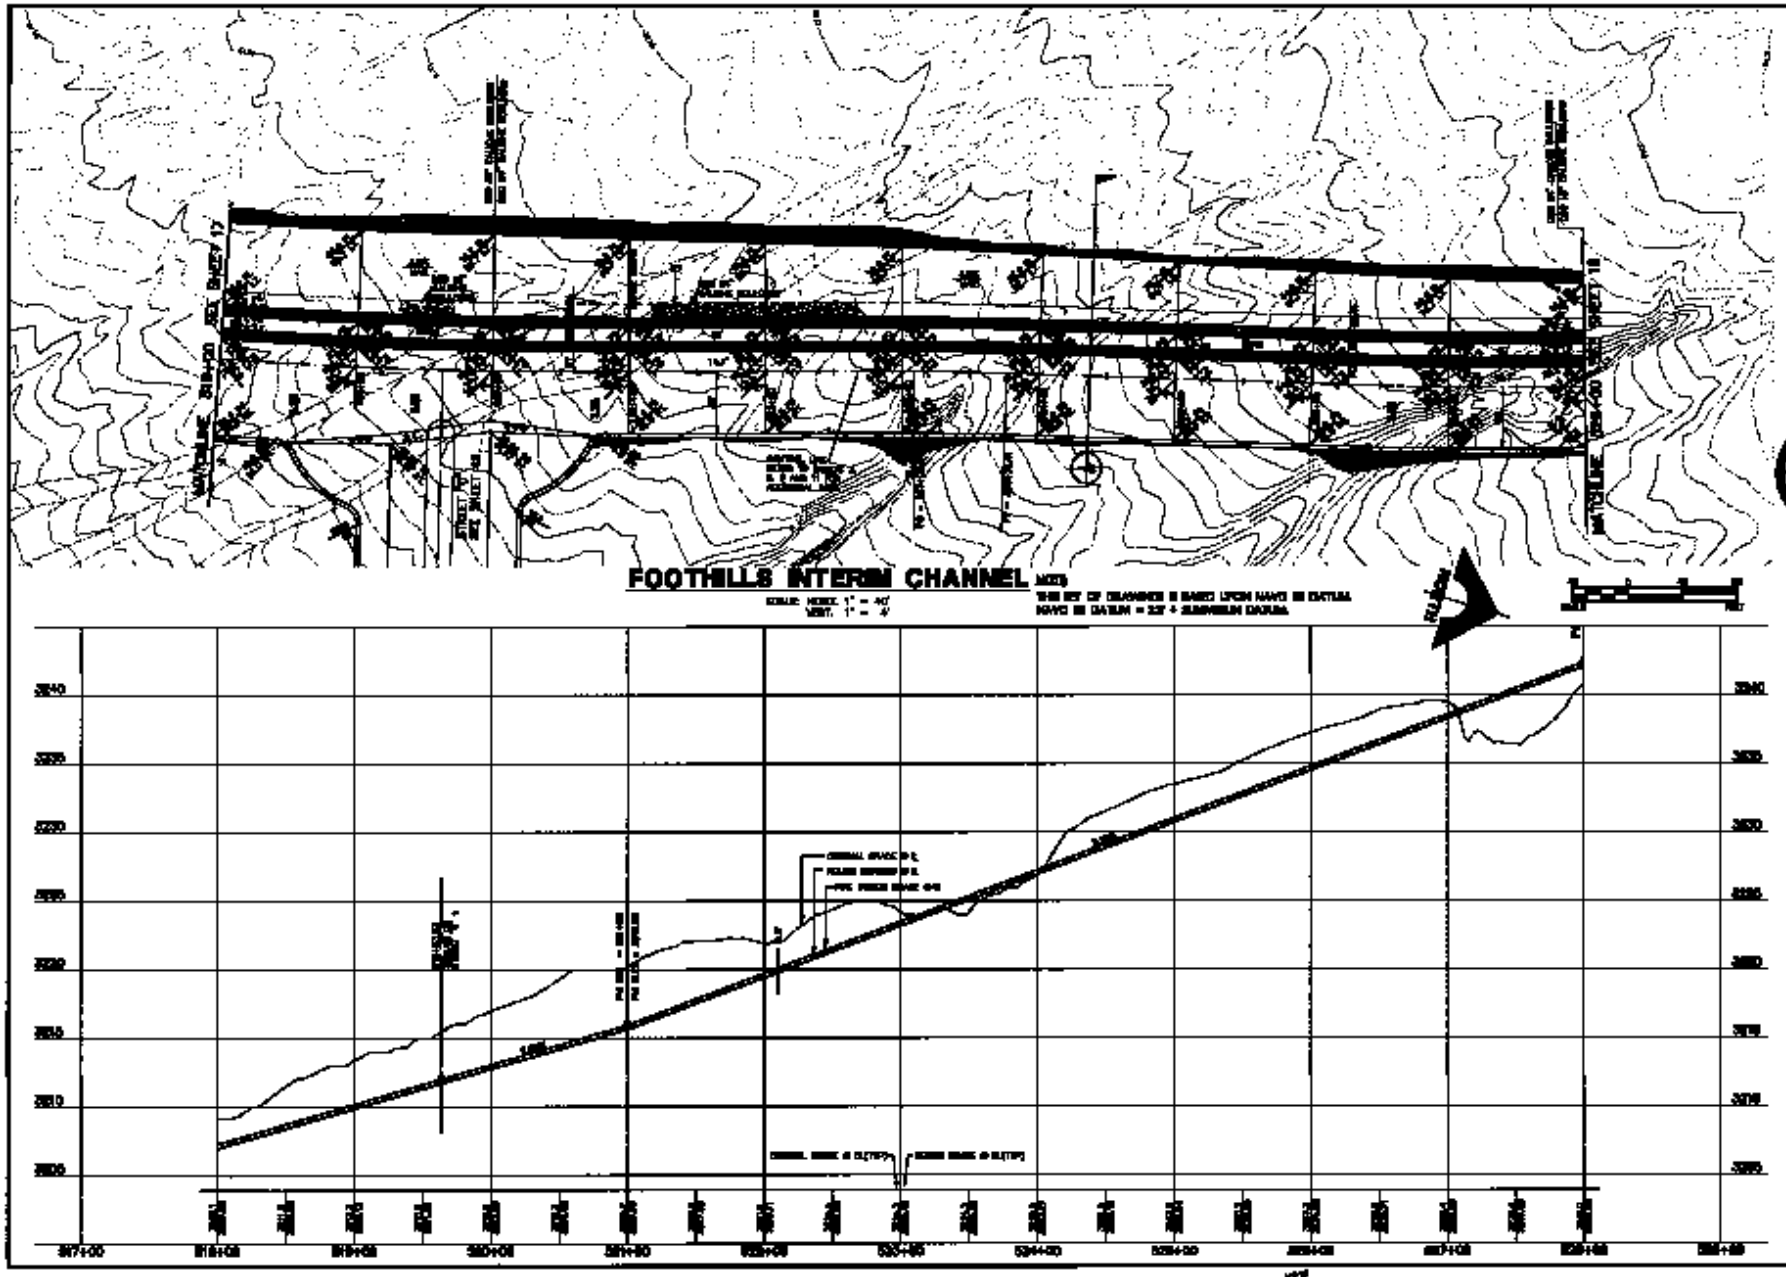
FOOTHILLS INTERM CHANNEL
SHEET 18