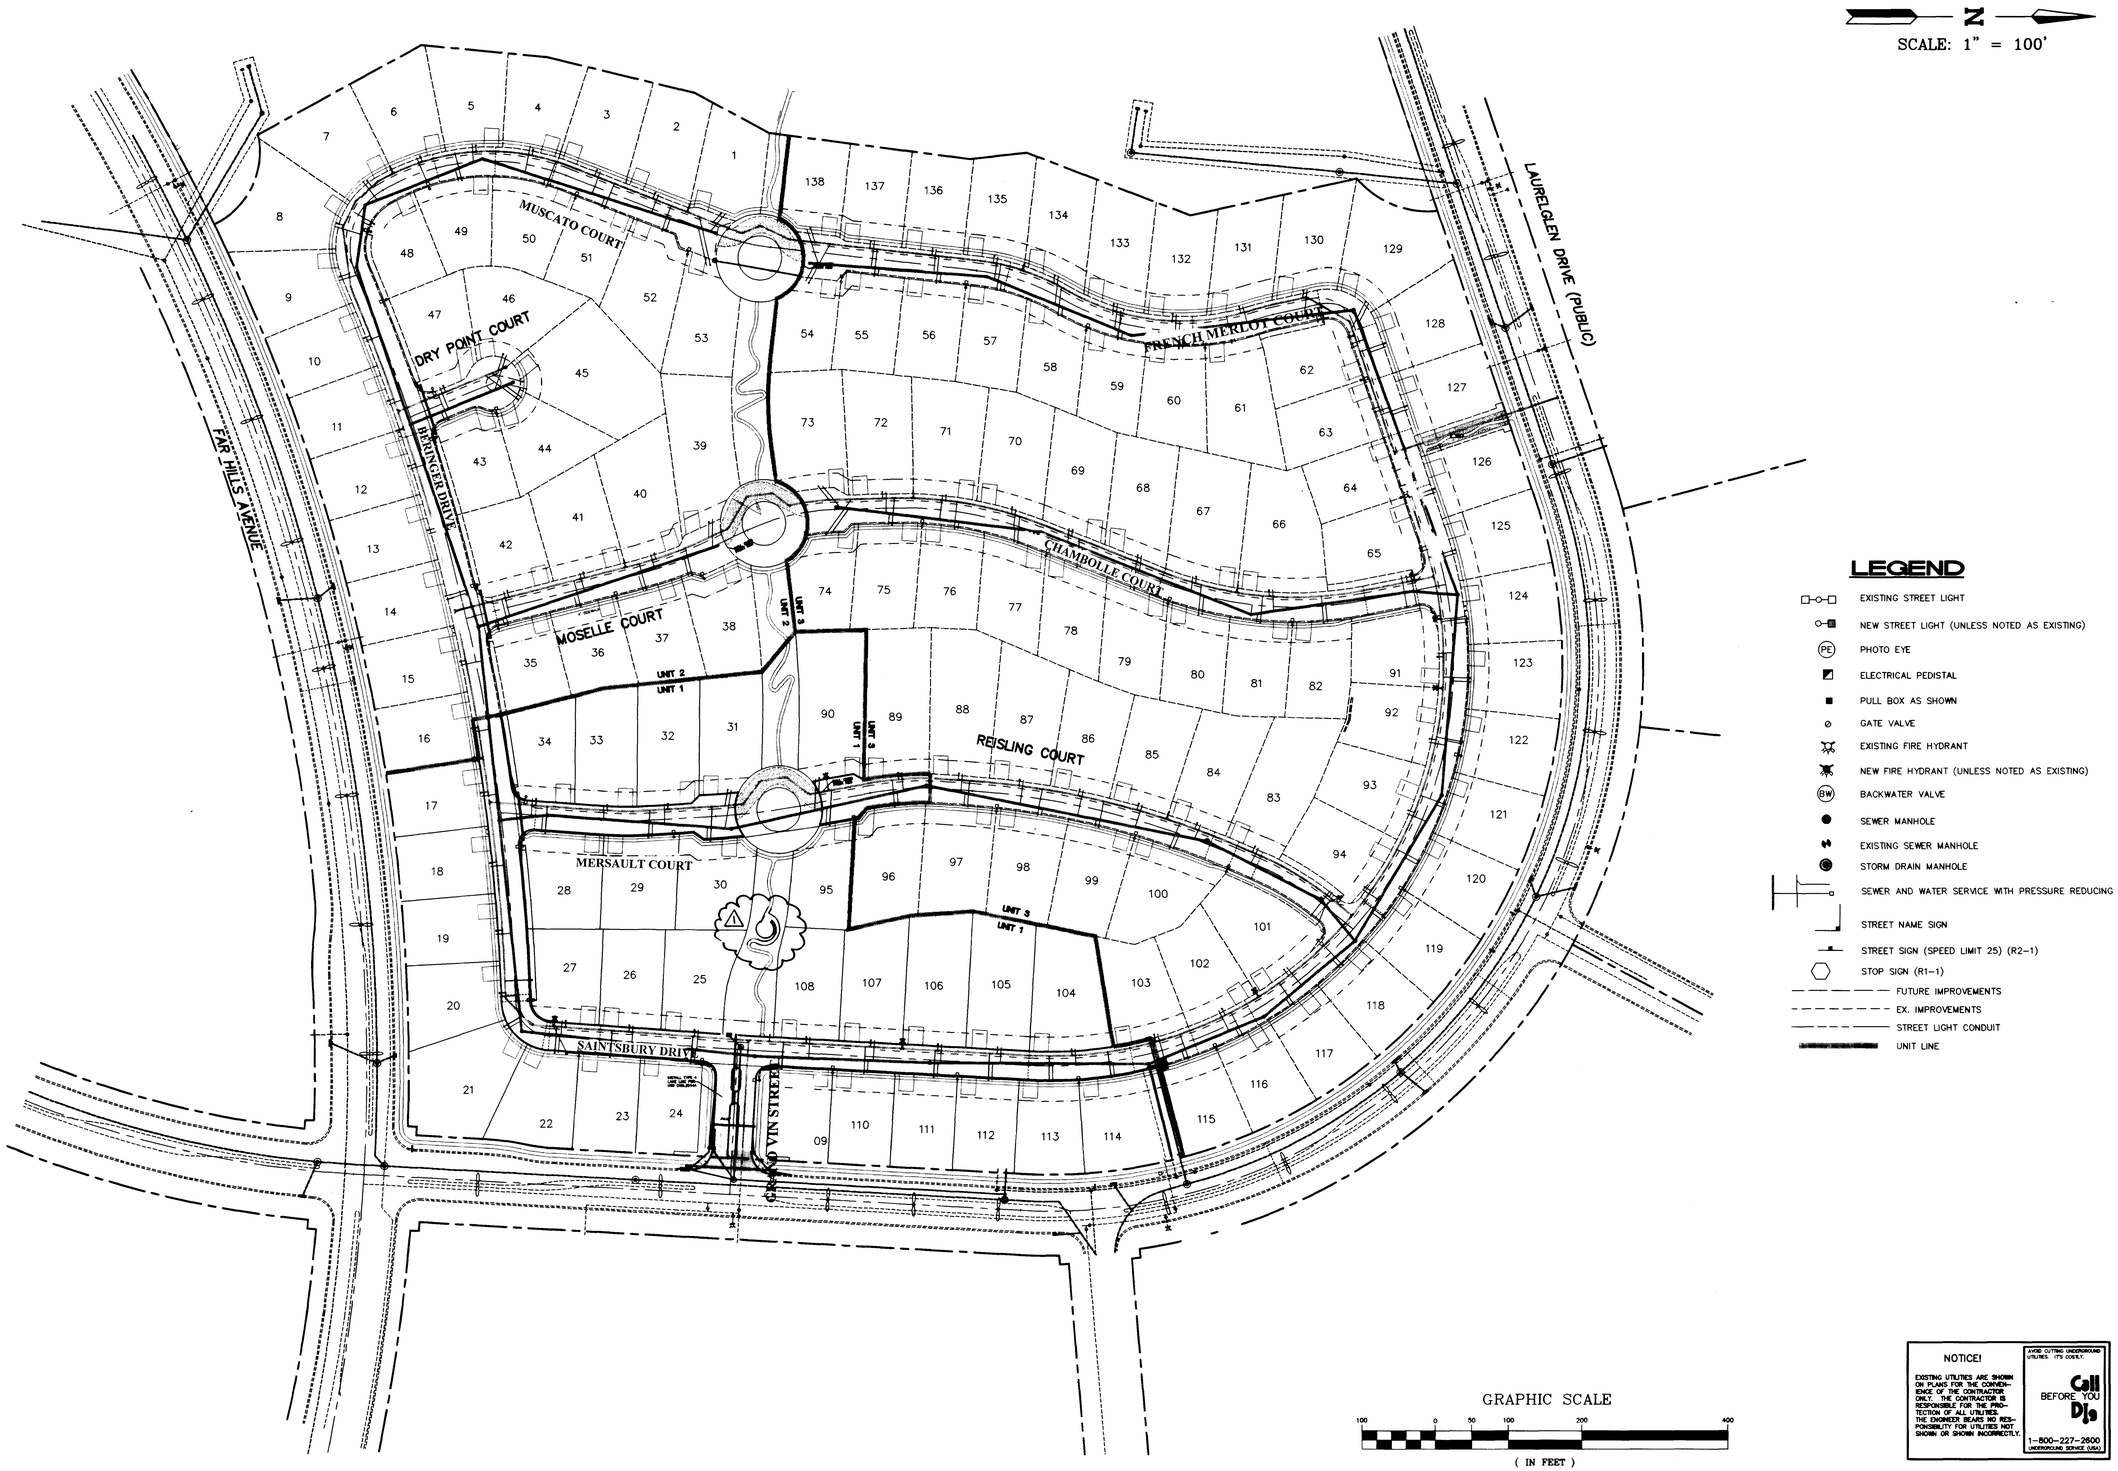

LEGEND

- EXISTING STREET LIGHT
- NEW STREET LIGHT (UNLESS NOTED AS EXISTING)
- PHOTO EYE
- ELECTRICAL PEDISTAL
- PULL BOX AS SHOWN
- GATE VALVE
- EXISTING FIRE HYDRANT
- NEW FIRE HYDRANT (UNLESS NOTED AS EXISTING)
- BACKWATER VALVE
- SEWER MANHOLE
- EXISTING SEWER MANHOLE
- STORM DRAIN MANHOLE
- SEWER AND WATER SERVICE WITH PRESSURE REDUCING VALVE
- STREET NAME SIGN
- STREET SIGN (SPEED LIMIT 25) (R2-1)
- STOP SIGN (R1-1)
- FUTURE IMPROVEMENTS
- EX. IMPROVEMENTS
- STREET LIGHT CONDUIT
- UNIT LINE

NOTICE!

EXISTING UTILITIES ARE SHOWN ON PLANS FOR THE CONVENIENCE OF THE CONTRACTOR ONLY. THE CONTRACTOR IS RESPONSIBLE FOR THE PROTECTION OF ALL UTILITIES. THE ENGINEER BEARS NO RESPONSIBILITY FOR UTILITIES NOT SHOWN OR SHOWN INCORRECTLY.

AVOID CUTTING UNDERGROUND UTILITIES (IT'S COSTLY).
Call BEFORE YOU Dig
1-800-227-2600
UNDERGROUND SERVICE (USA)

REGISTERED PROFESSIONAL ENGINEER EDWARD F. TANCE CIVIL No. 9903 STATE OF NEVADA 4/2/98

ALPHA ENGINEERING COMPANY
50 So. Jones #202, Las Vegas, NV, 89107
Telephone: (702) 877-1300

CHRISTOPHER HOMES
9500 HILLWOOD DRIVE
LAS VEGAS, NEVADA 89134
(702) 360-3200

REV	DATE	BY	REVISION
1	10/12/98	AB	ADDED LOCKOUT
2	1/1/98	HGL	REVISED STREET NAMES

SHEET
UTILITY SCHEMATIC OVERALL

TITLE
VINEYARDS UNIT 1
THE ARBORS @ SUMMERLIN

DRAWN BY: ET / HL	2-17-98	
DESIGNED BY: RCV / HL	2-17-98	
CHECKED BY: HL	2-17-98	
PROJECT NO: 714905	SCALE: 1"=100'	

SHEET
U1
8 OF 20 SHEETS

DRAWING NO.
307Y-45-46-1

FILE NAME: 7149IMP2.DWG VIEW NAME: 1U1

C:\HALXIN\DWG\714905\7149imp2 Wed Apr 08 10:59:57 1998 Plotted by Minnie

11333

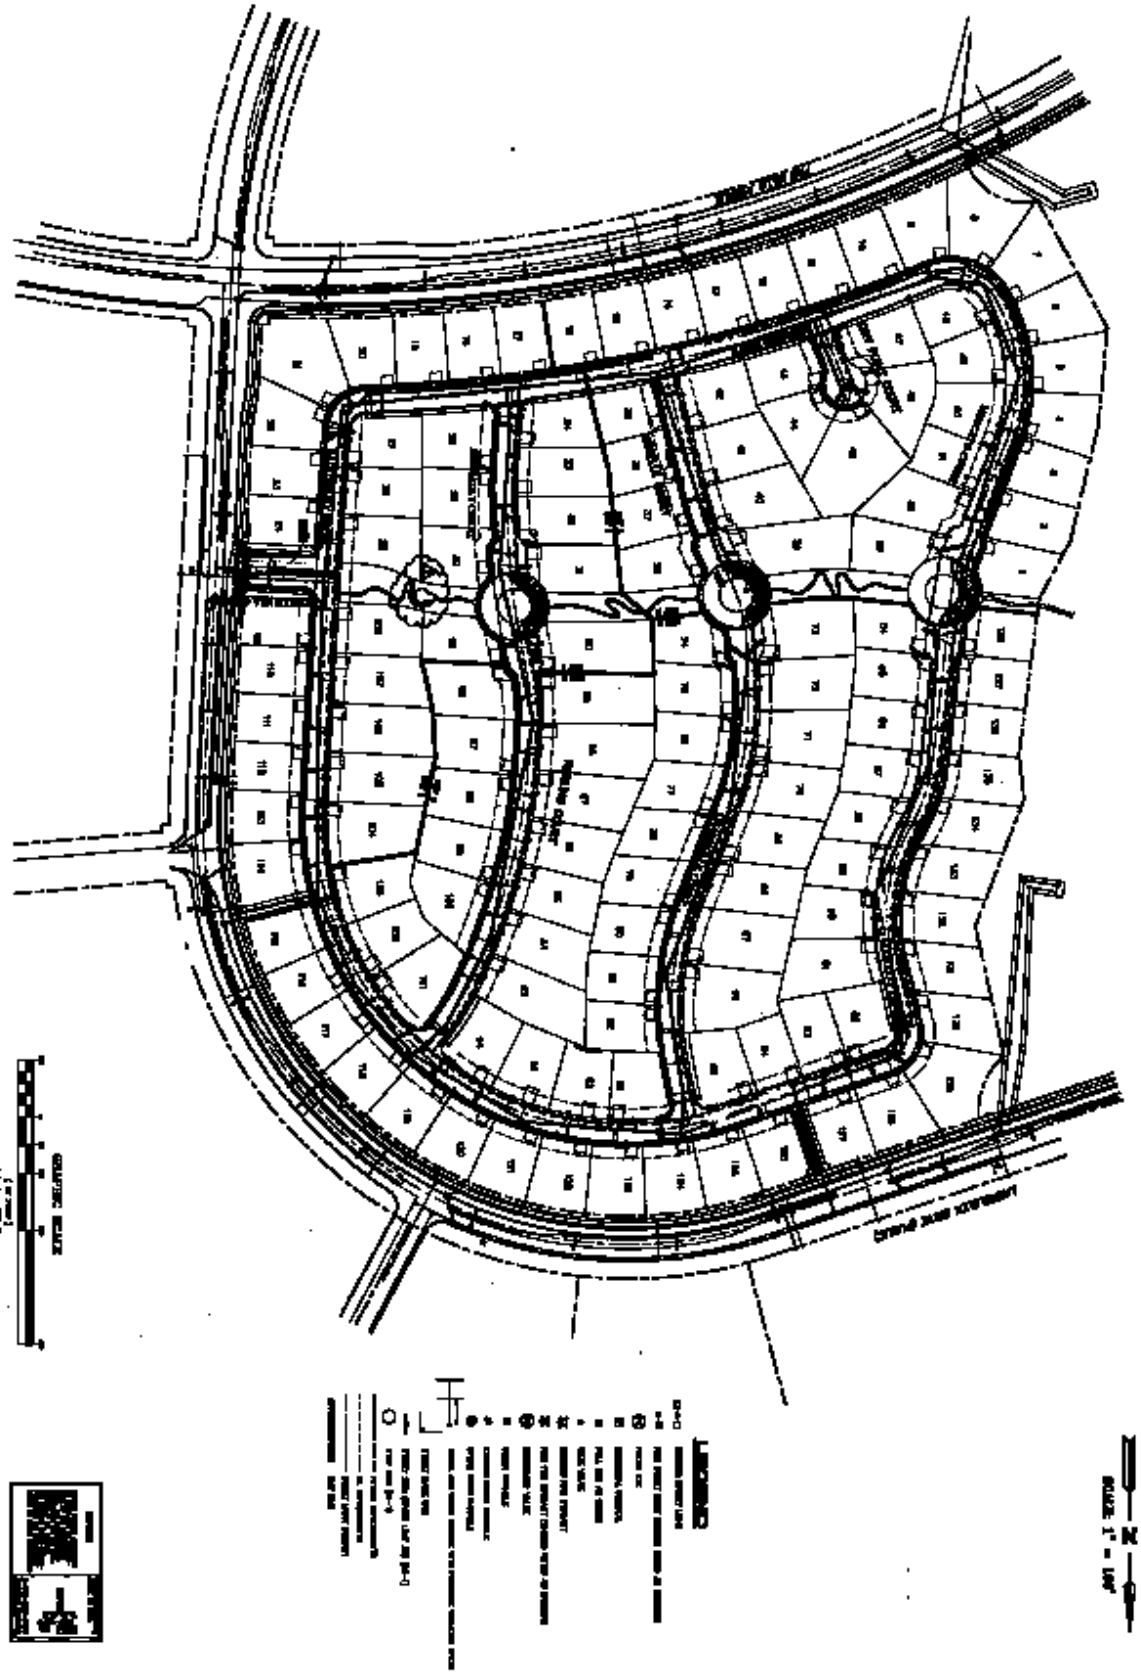

UTILITY SCHEMATIC OVERALL

VINEYARDS UNIT 1
THE AURORA & SUMMERLIN

ALPHA

CHRISTOPHER HOMES