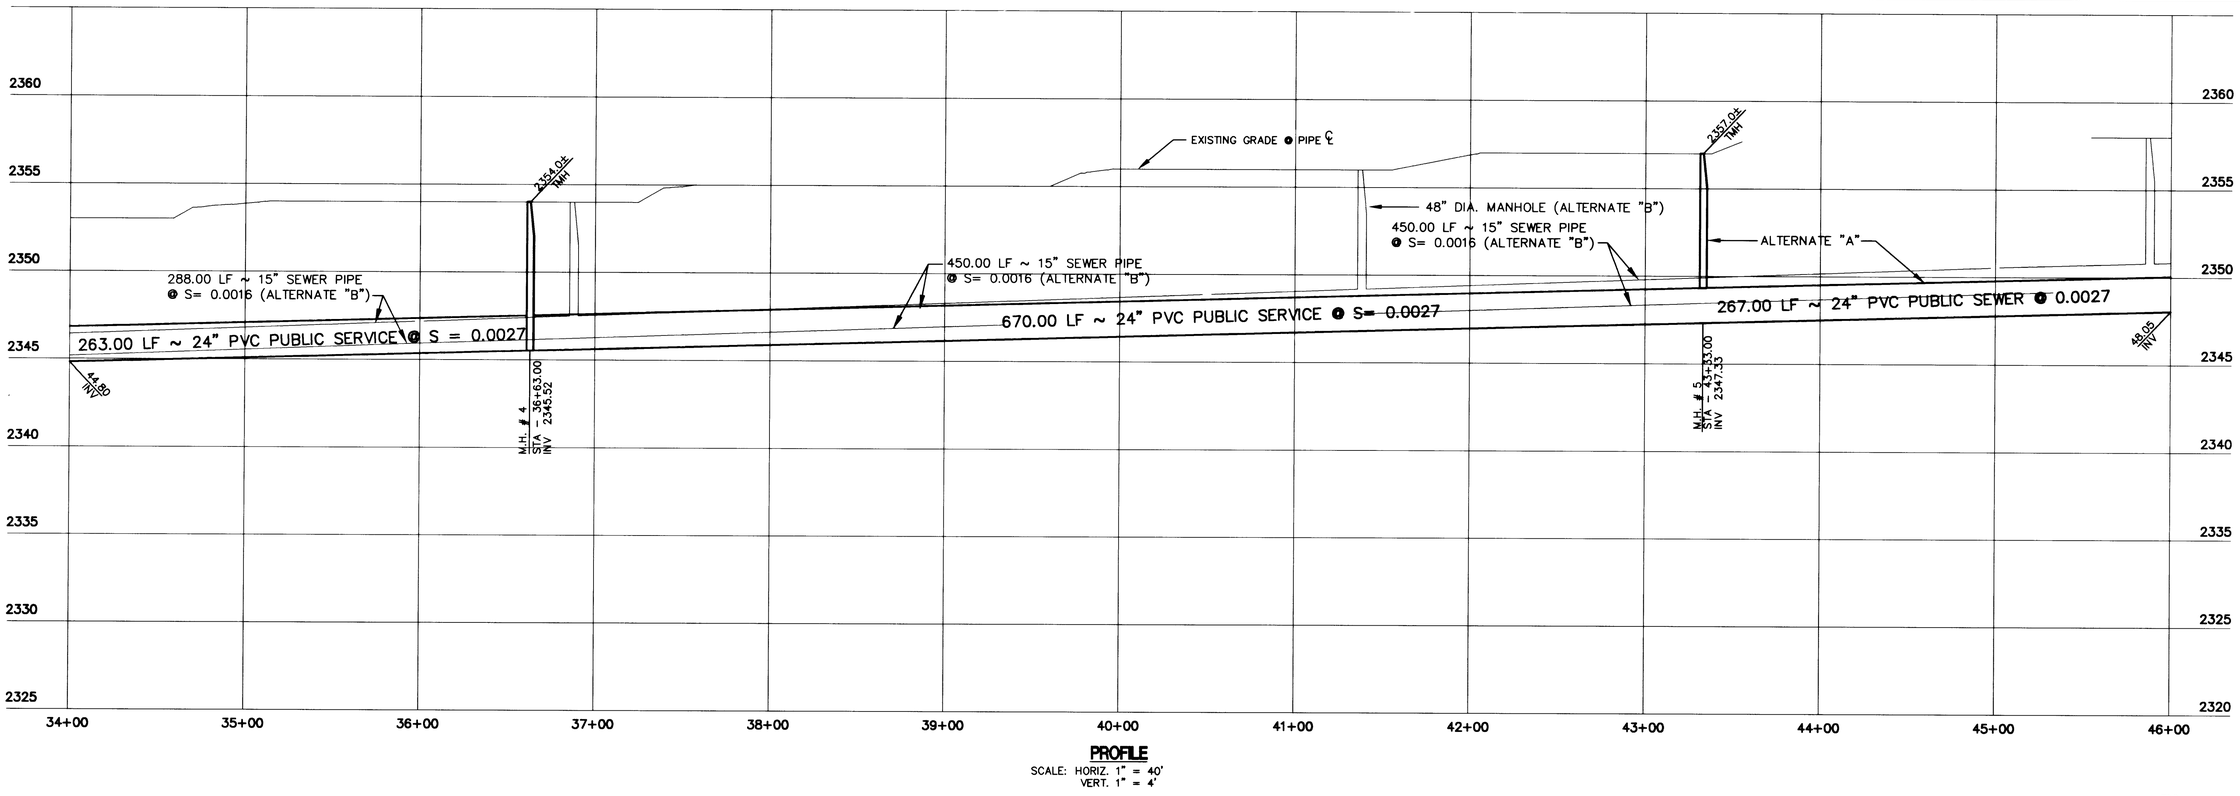

PROFILE

SCALE: HORIZ. 1" = 40'
VERT. 1" = 4'

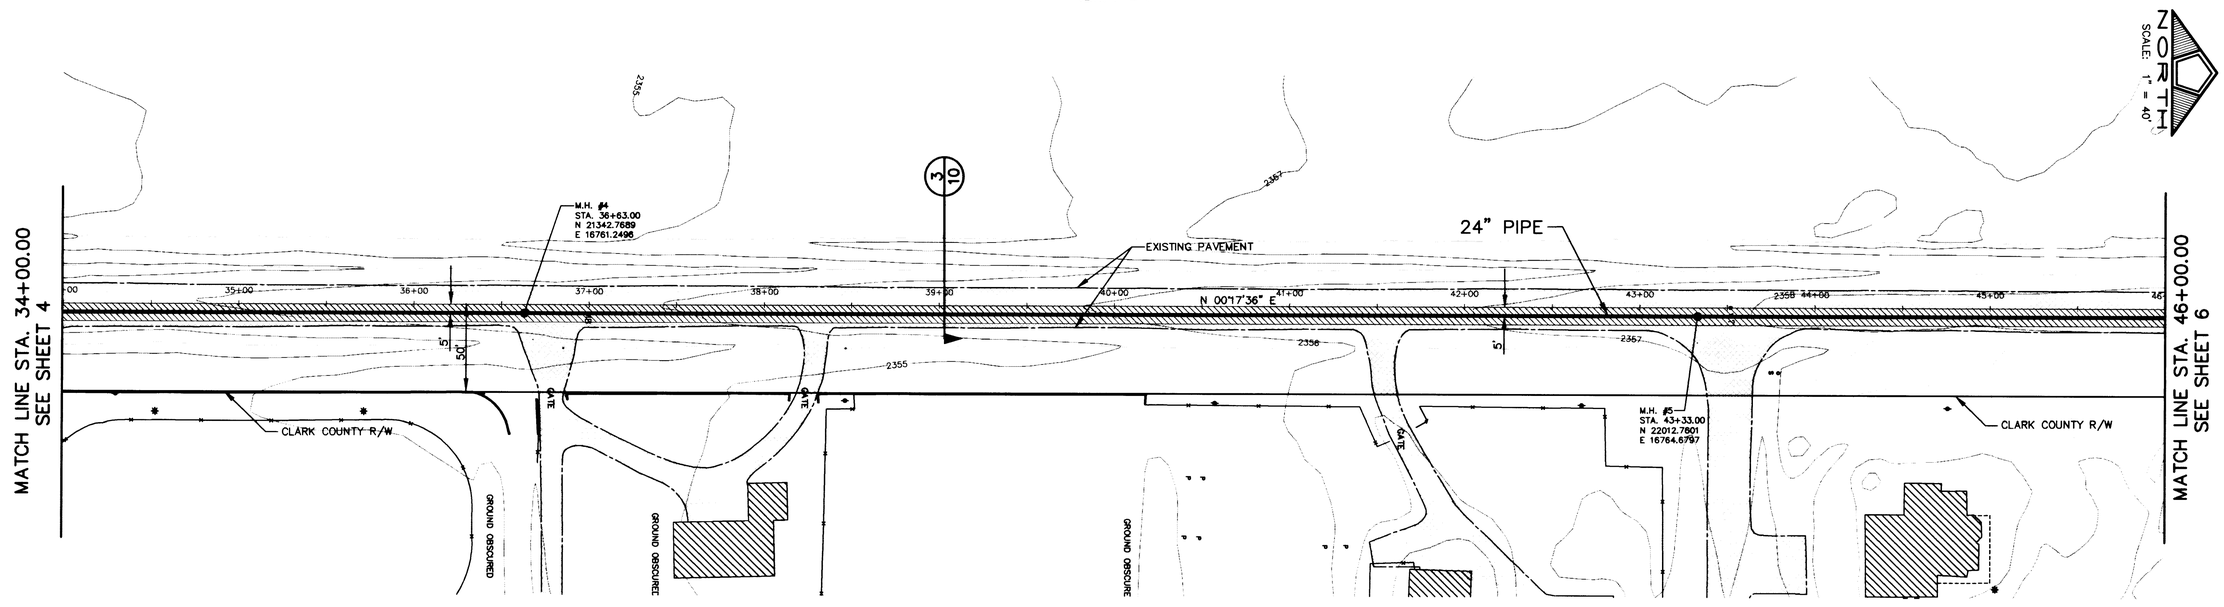

NOTE: CONTRACTOR SHALL MAINTAIN ACCESS TO DRIVEWAYS AT ALL TIMES. CLOSURES SHALL BE COORDINATED WITH THE PROPERTY OWNERS. CULVERT PIPES SHALL BE REINSTALLED IF DISTURBED. DRAINAGE SWALES SHALL BE MAINTAINED AND RESTORED FOLLOWING CONSTRUCTION.

RAINBOW BLVD.

NO.	DESCRIPTION	DATE	APP'D

RECOMMENDED FOR APPROVAL
REGISTERED PROFESSIONAL ENGINEER
STATE OF NEVADA
MYRON R. WESTERGARD
R. E. 8146
DATE

DATE : 12/27/96
DRAWN BY : VKA
DESIGNED BY : BM
CHECKED BY : MRW
JOB NO. : 158.0001
SCALE : 1"

PENTACORE
Engineering, Inc.
6763 West Charleston Boulevard
Las Vegas, Nevada 89102
(702) 258-0115

RAINBOW BOULEVARD OFFSITE SEWER
MOUNTAIN SPA DEVELOPMENT
PLAN & PROFILE
STA. 34+00 TO STA. 46+00

SHEET 5 OF 10

DISK #

0:\0158\0158\0001\31\WNT-SM Thu Aug 7 11:44:53 1997 J.P.Donaldson

2106

307-V741

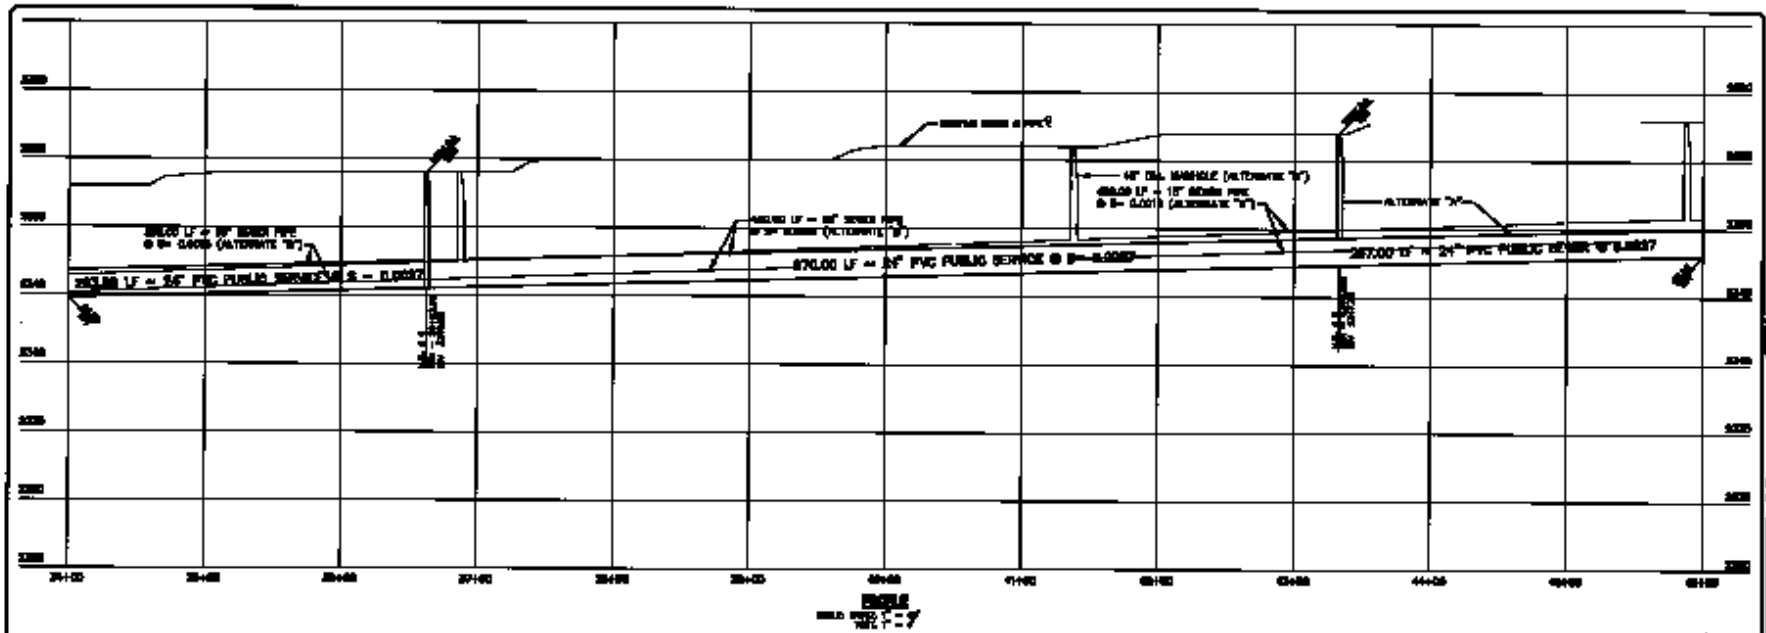

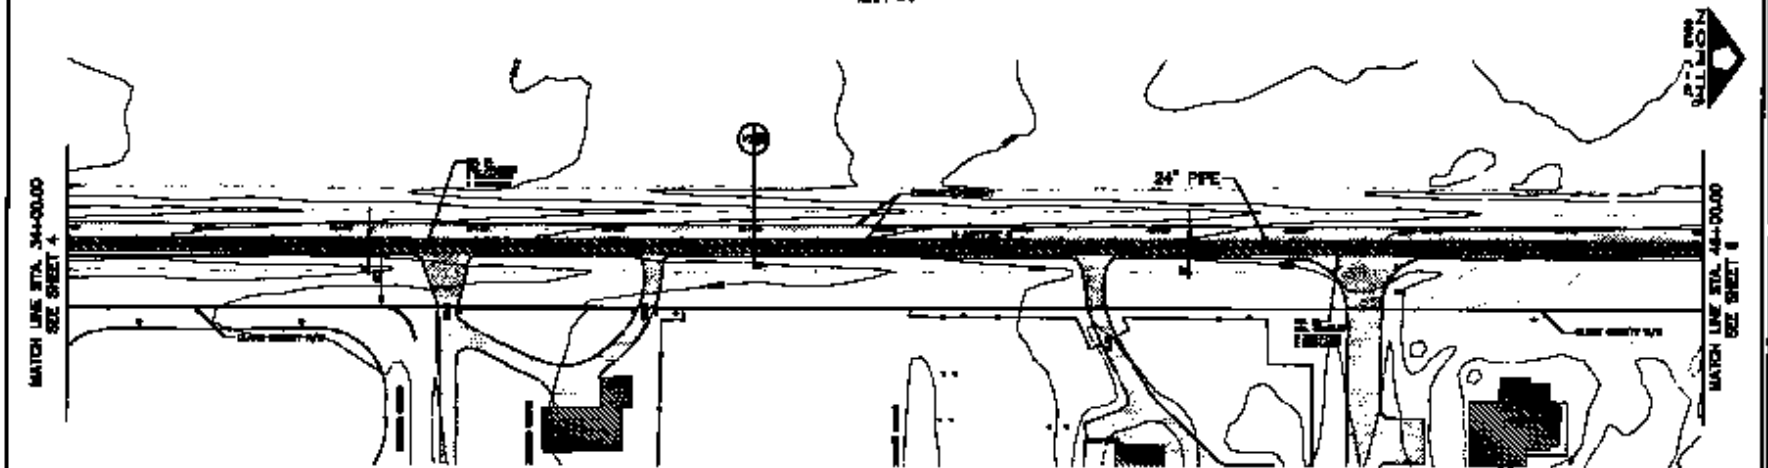

PENTACORE

RAINBOW BOULEVARD OFFSITE SEWER
MOUNTAIN VIEW DEVELOPMENT
PLAN & PROFILE
STA. 34+00 TO STA. 49+00

5