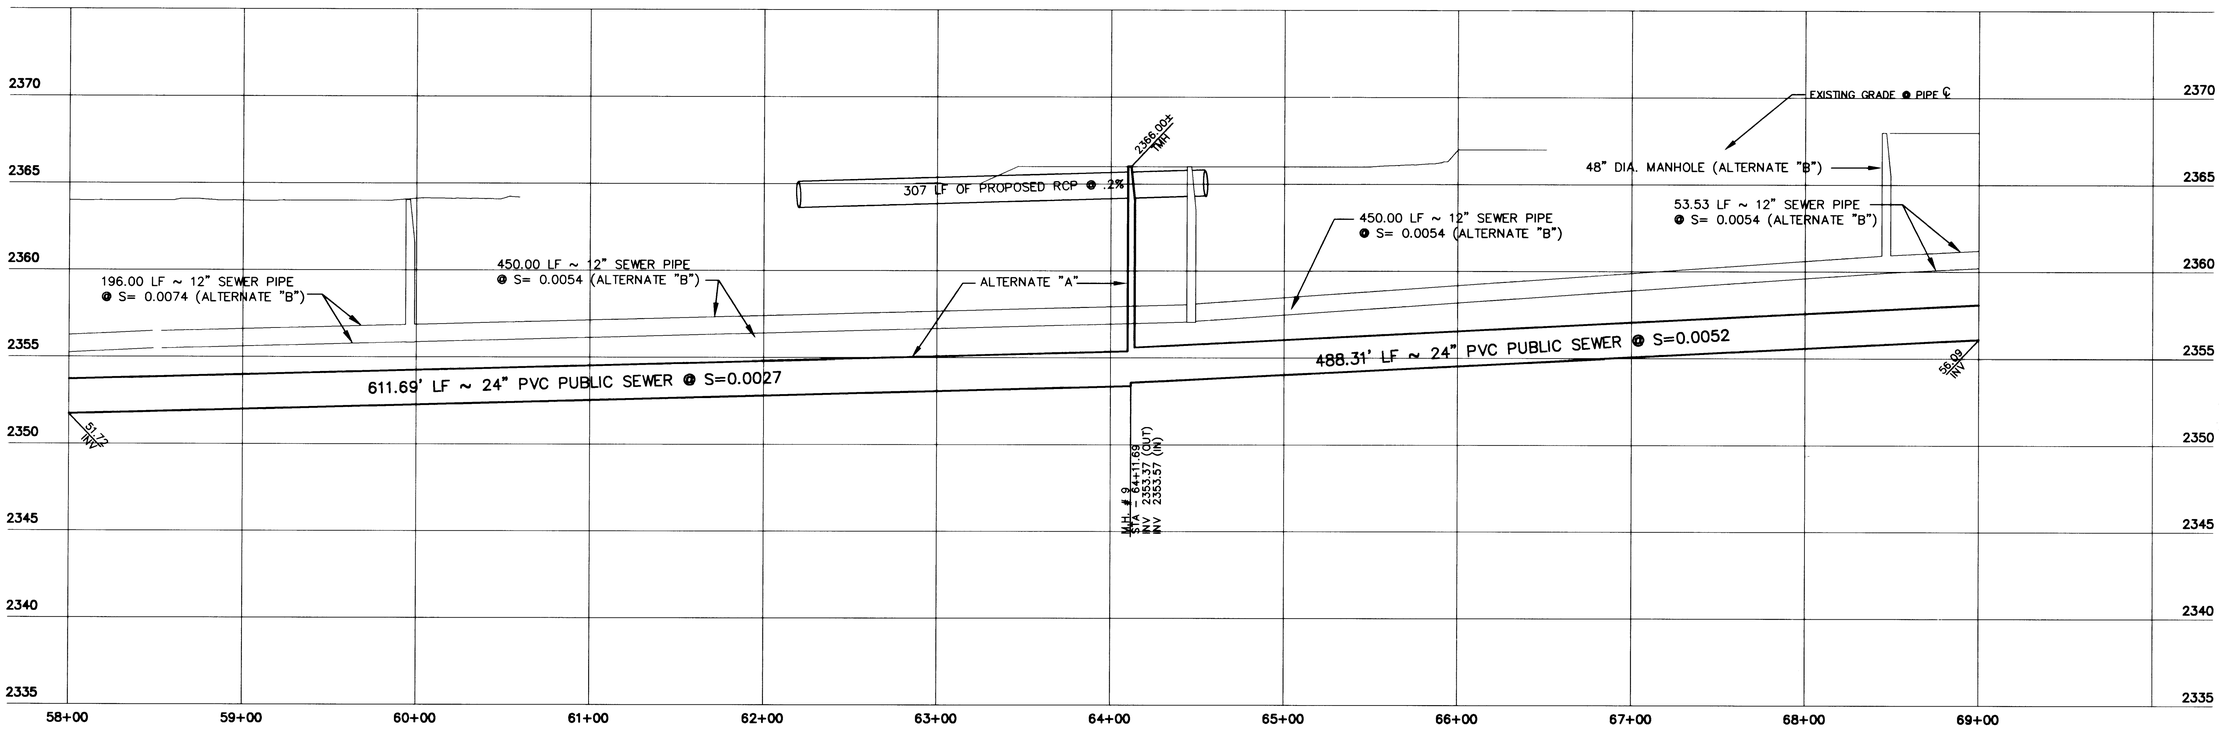

PROFILE

SCALE: HORIZ. 1" = 40'
VERT. 1" = 4'

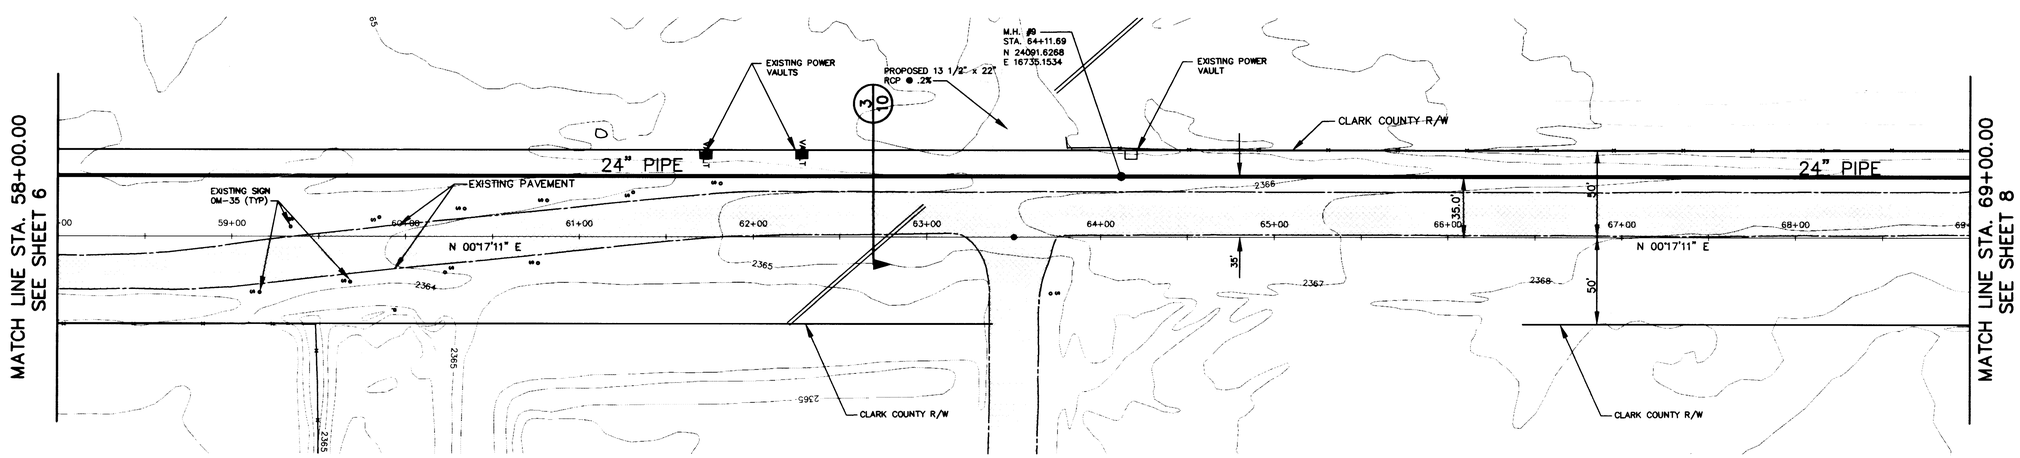

NOTE: CONTRACTOR SHALL MAINTAIN ACCESS TO DRIVEWAYS AT ALL TIMES. CLOSURES SHALL BE COORDINATED WITH THE PROPERTY OWNERS.
CULVERT PIPES SHALL BE REINSTALLED IF DISTURBED. DRAINAGE SWALES SHALL BE MAINTAINED AND RESTORED FOLLOWING CONSTRUCTION.

RAINBOW BLVD.

NORTH
SCALE: 1" = 40'

NO.	DESCRIPTION	DATE	APP'D

RECOMMENDED: LYNDON R. WEBB R. E. # 2846 DATE

DATE :	12/27/96
DRAWN BY :	VKA
DESIGNED BY :	BM
CHECKED BY :	MRW
JOB NO. :	158.0001
SCALE :	

PENTACORE Engineering, Inc.
6763 West Charleston Boulevard
Las Vegas, Nevada 89102
(702) 258-0115

RAINBOW BOULEVARD OFFSITE SEWER
MOUNTAIN SPA DEVELOPMENT
PLAN & PROFILE
STA. 58+00 TO STA. 69+00

SHEET 7 OF 10

DISK #

Q:\0158\0158\000131\NNT-SW Thu Aug 7 11:45:55 1997 J.P.Donaison

204

307-Y741

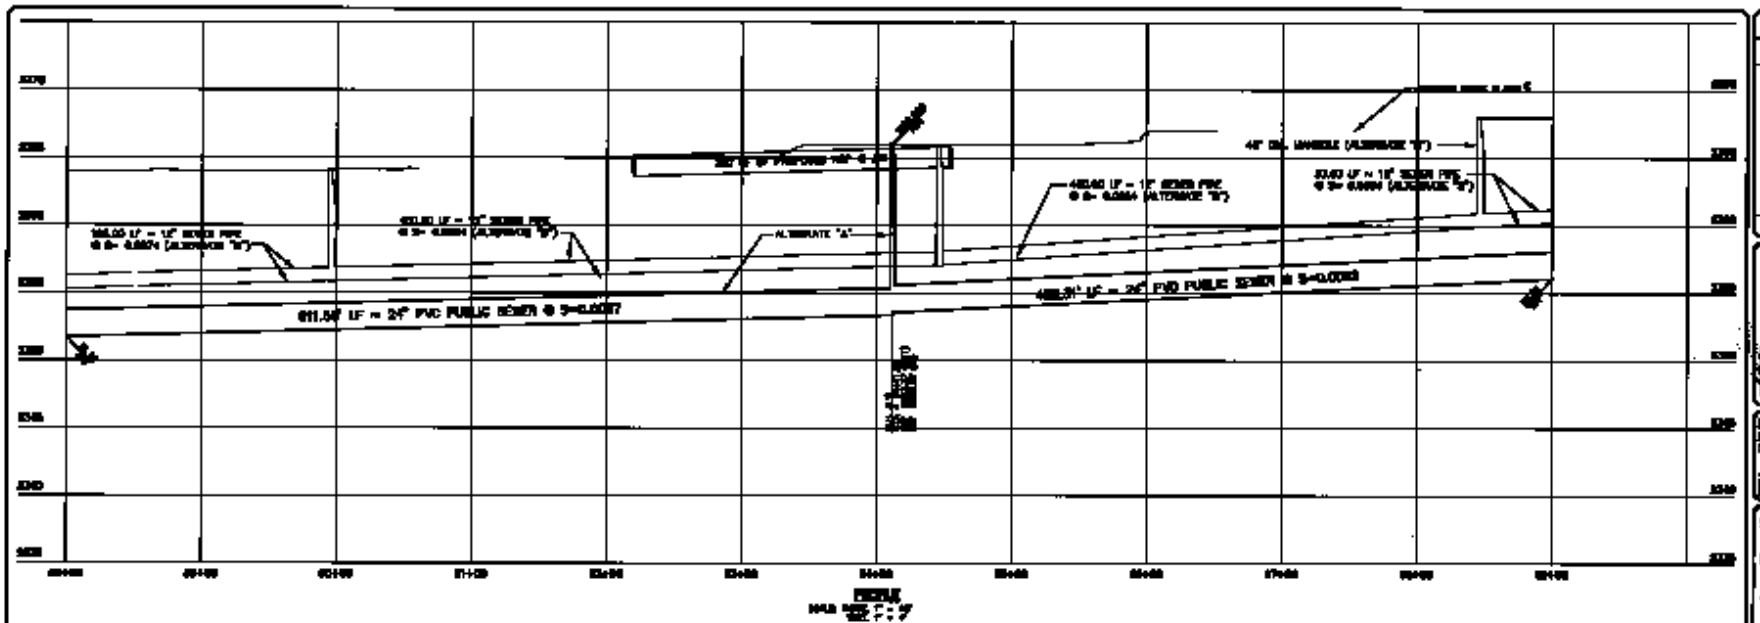

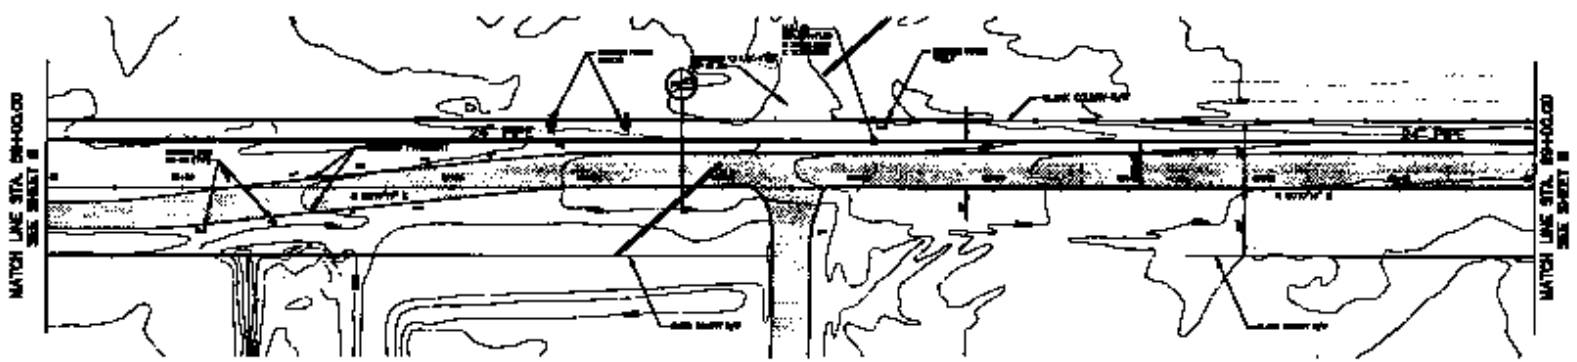

RAINBOW BLVD.

PENTACORE

RAINBOW BOULEVARD OFFSITE SEWER
MOUNTAIN VIA DEVELOPMENT
PLAN & PROFILE
STA. 96+00 TO STA. 99+00

7

307-7741