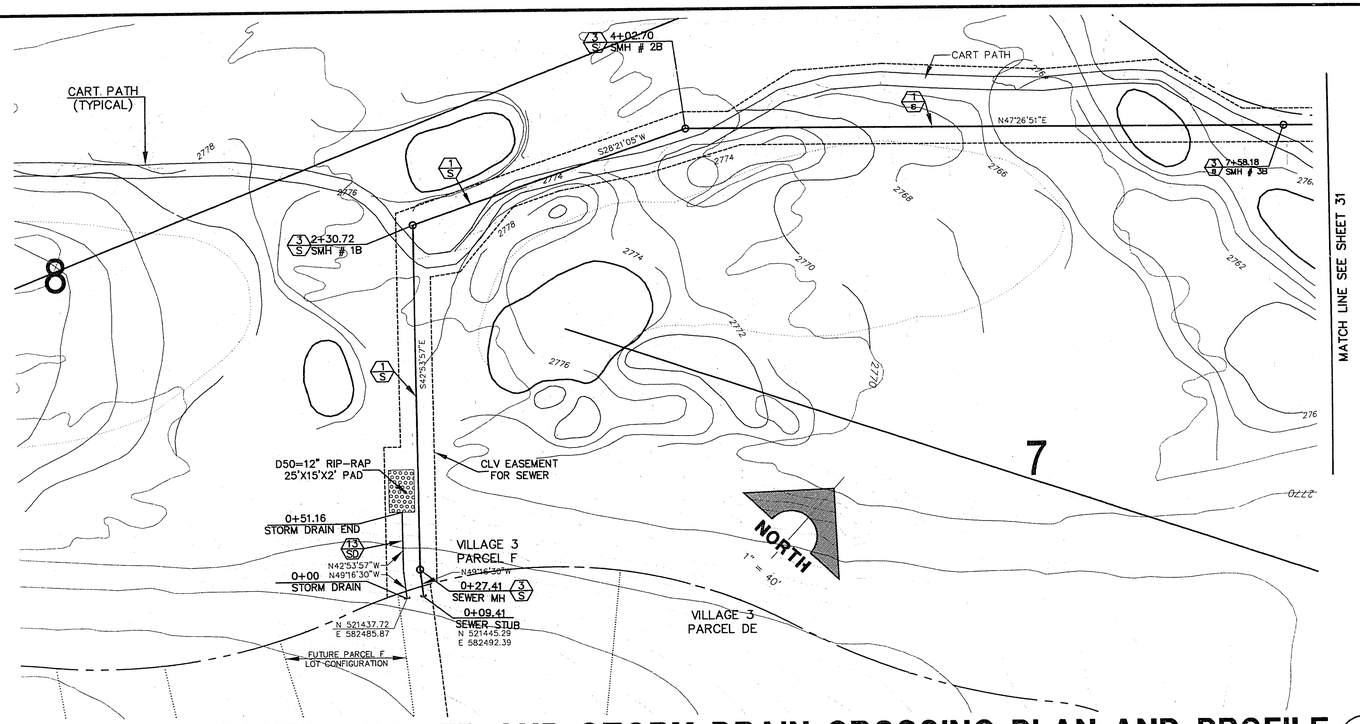

GOLF COURSE SEWER AND STORM DRAIN CROSSING PLAN AND PROFILE

1/30

SCALE: HORIZ. 1" = 40'
VERT. 1" = 4'

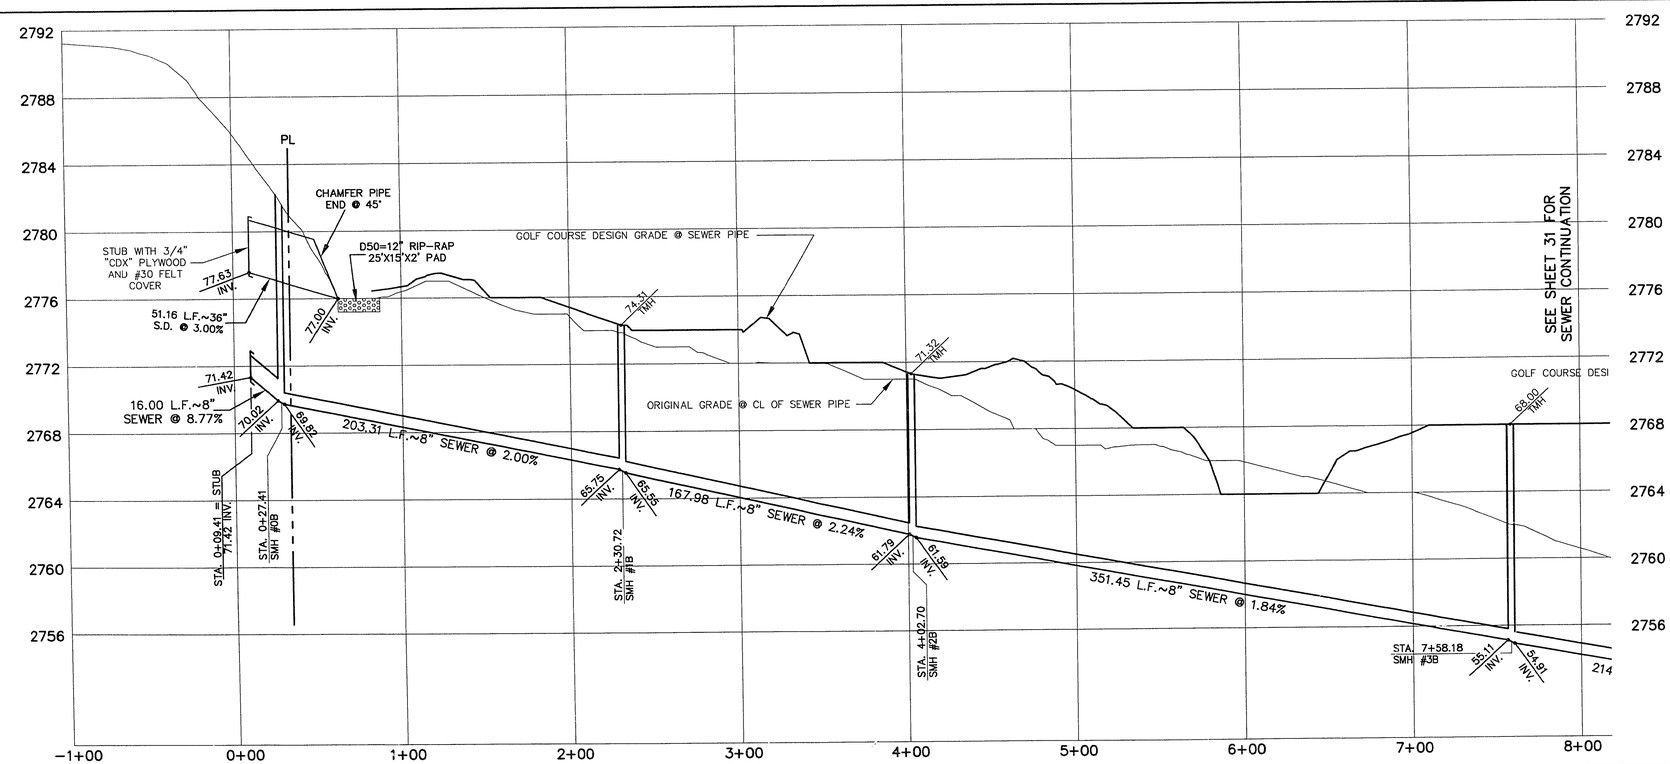

JOB NO. 62003.203

S.T.S., V3MG3031.DWG, 06/12/95

REV.	DATE	DESCRIPTION	DATE	APPROVAL

RECOMMENDED BY: BERT A. HUGHES, CIVIL ENGINEER - STATE OF NEVADA, No. 10259, PROFESSIONAL ENGINEER, 4/13/95

G.C. WALLACE, INC.
Engineering/Architecture
1555 SOUTH RAINBOW BLVD./LAS VEGAS, NEVADA 89102

SUMMERLIN
VILLAGE 3 ROUGH GRADING
UTILITY SERVICE EXTENSION
PROFILES

SHEET 30
SHT 30 OF 47

24-2-144

107-V2355