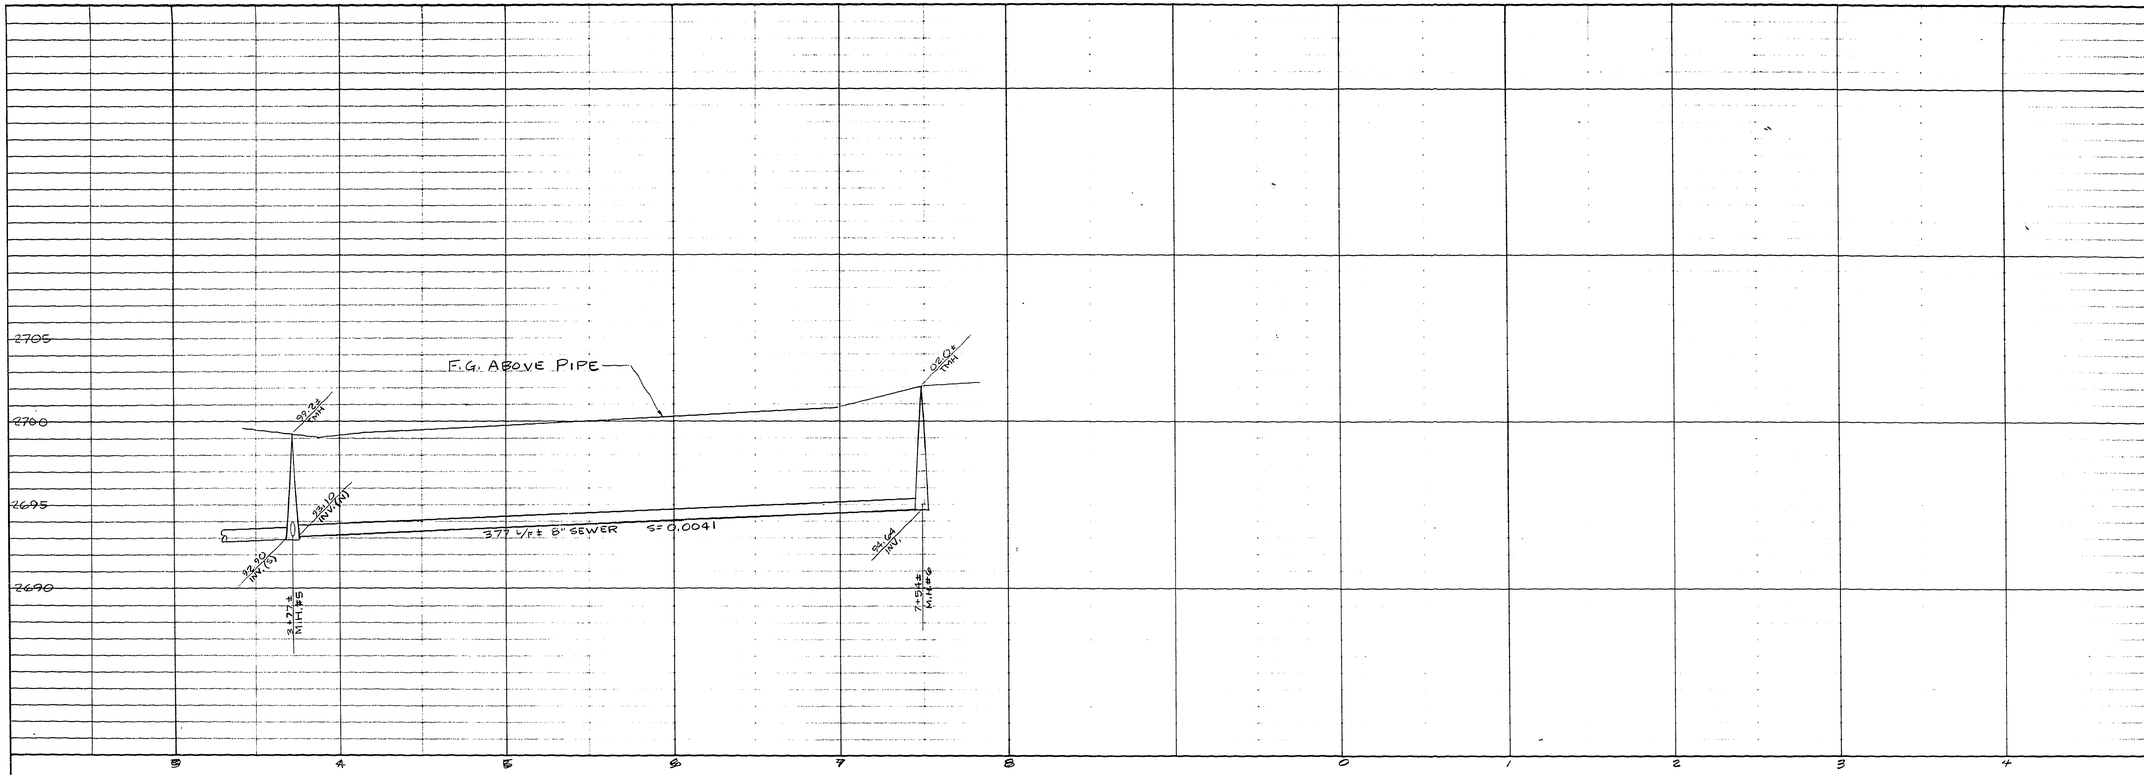

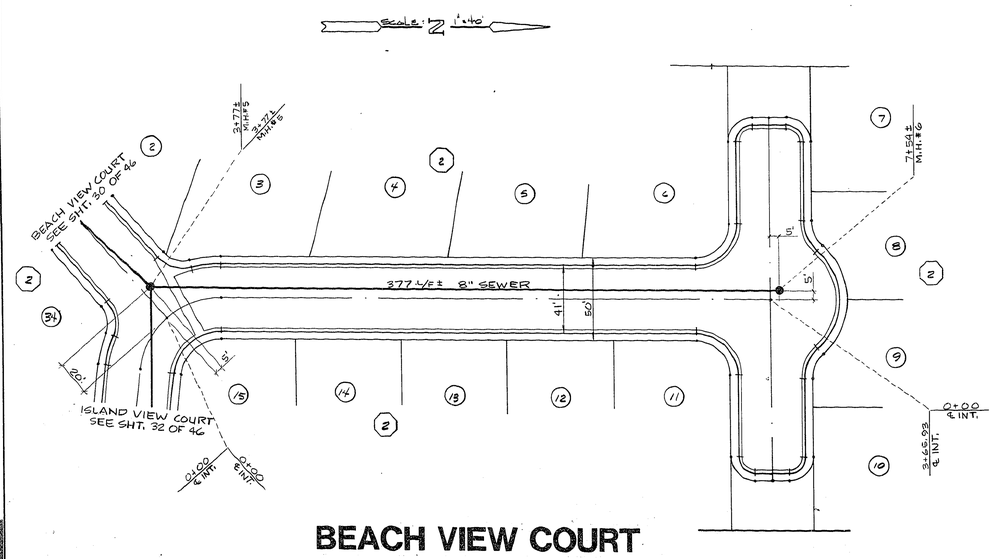

BEACH VIEW COURT

REV	DATE	BY	REVISION

ENGINEERS & SURVEYORS INCORPORATED
7022 W. CHARLESTON BLVD.
LAS VEGAS, NEVADA 89117
PHONE: 702 / 363-6415

SUBMITTED BY: [illegible] 12/16/84

TITLE: SEWER PLAN & PROFILE
BEACH VIEW COURT

PROJECT: THE LAKES at West Sahara Phase 1

WO NO.	830802
BY	D. REED
DATE	12/17/84
SCALE	VER 1" = 4' HOR 1" = 40'

SHEET 31 OF 46 SHEETS

APPROVAL

[illegible] 4/29/85
CLV CHIEF FLOOD CONTROL & LAND DEVELOPMENT — DATE

16-7-1985 307Y-1933-1