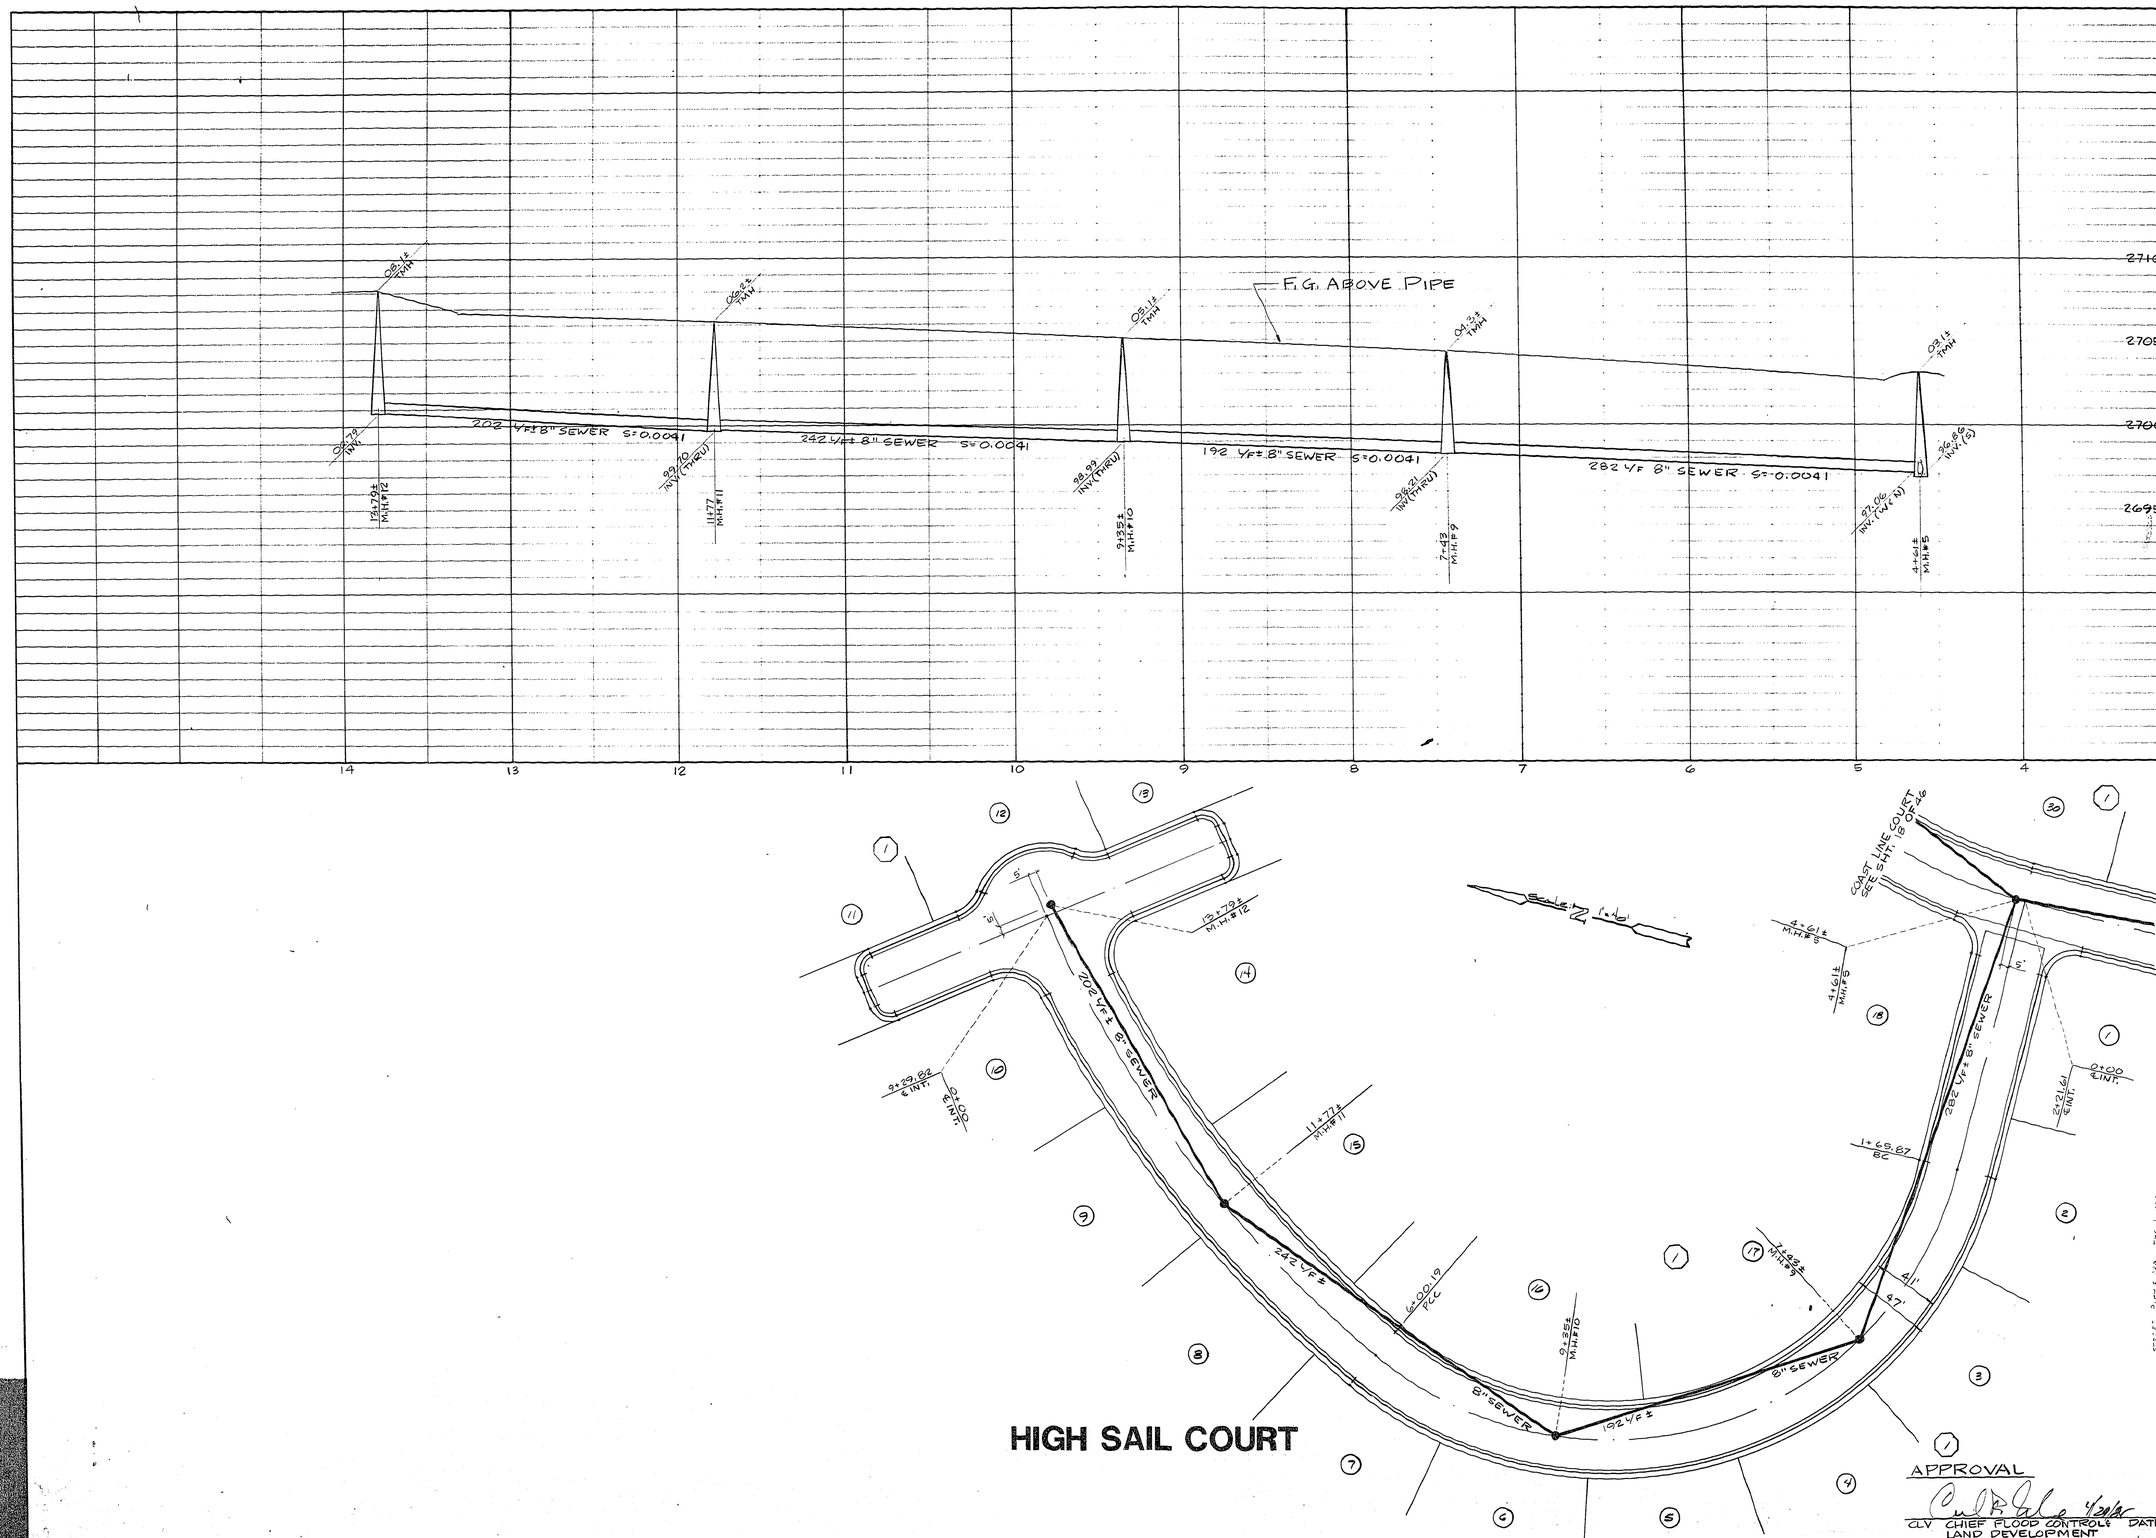

REV	DATE	BY	REVISION

ENGINEERS & SURVEYORS INCORPORATED
7022 W. CHARLESTON BLVD.
LAS VEGAS, NEVADA 89117
PHONE: 702 / 363-8415

SUBMITTED BY:

TITLE: SEWER PLAN & PROFILE
HIGH SAIL COURT

PROJECT: THE LAKES at West Sahara Phase 1

WO NO.	830802
BY	D. REED
DATE	12/17/84
SCALE	VER 1" = 4' HOR 1" = 40'

SHEET 20 OF 46 SHEETS

16-7-KLL

307Y-1933-1