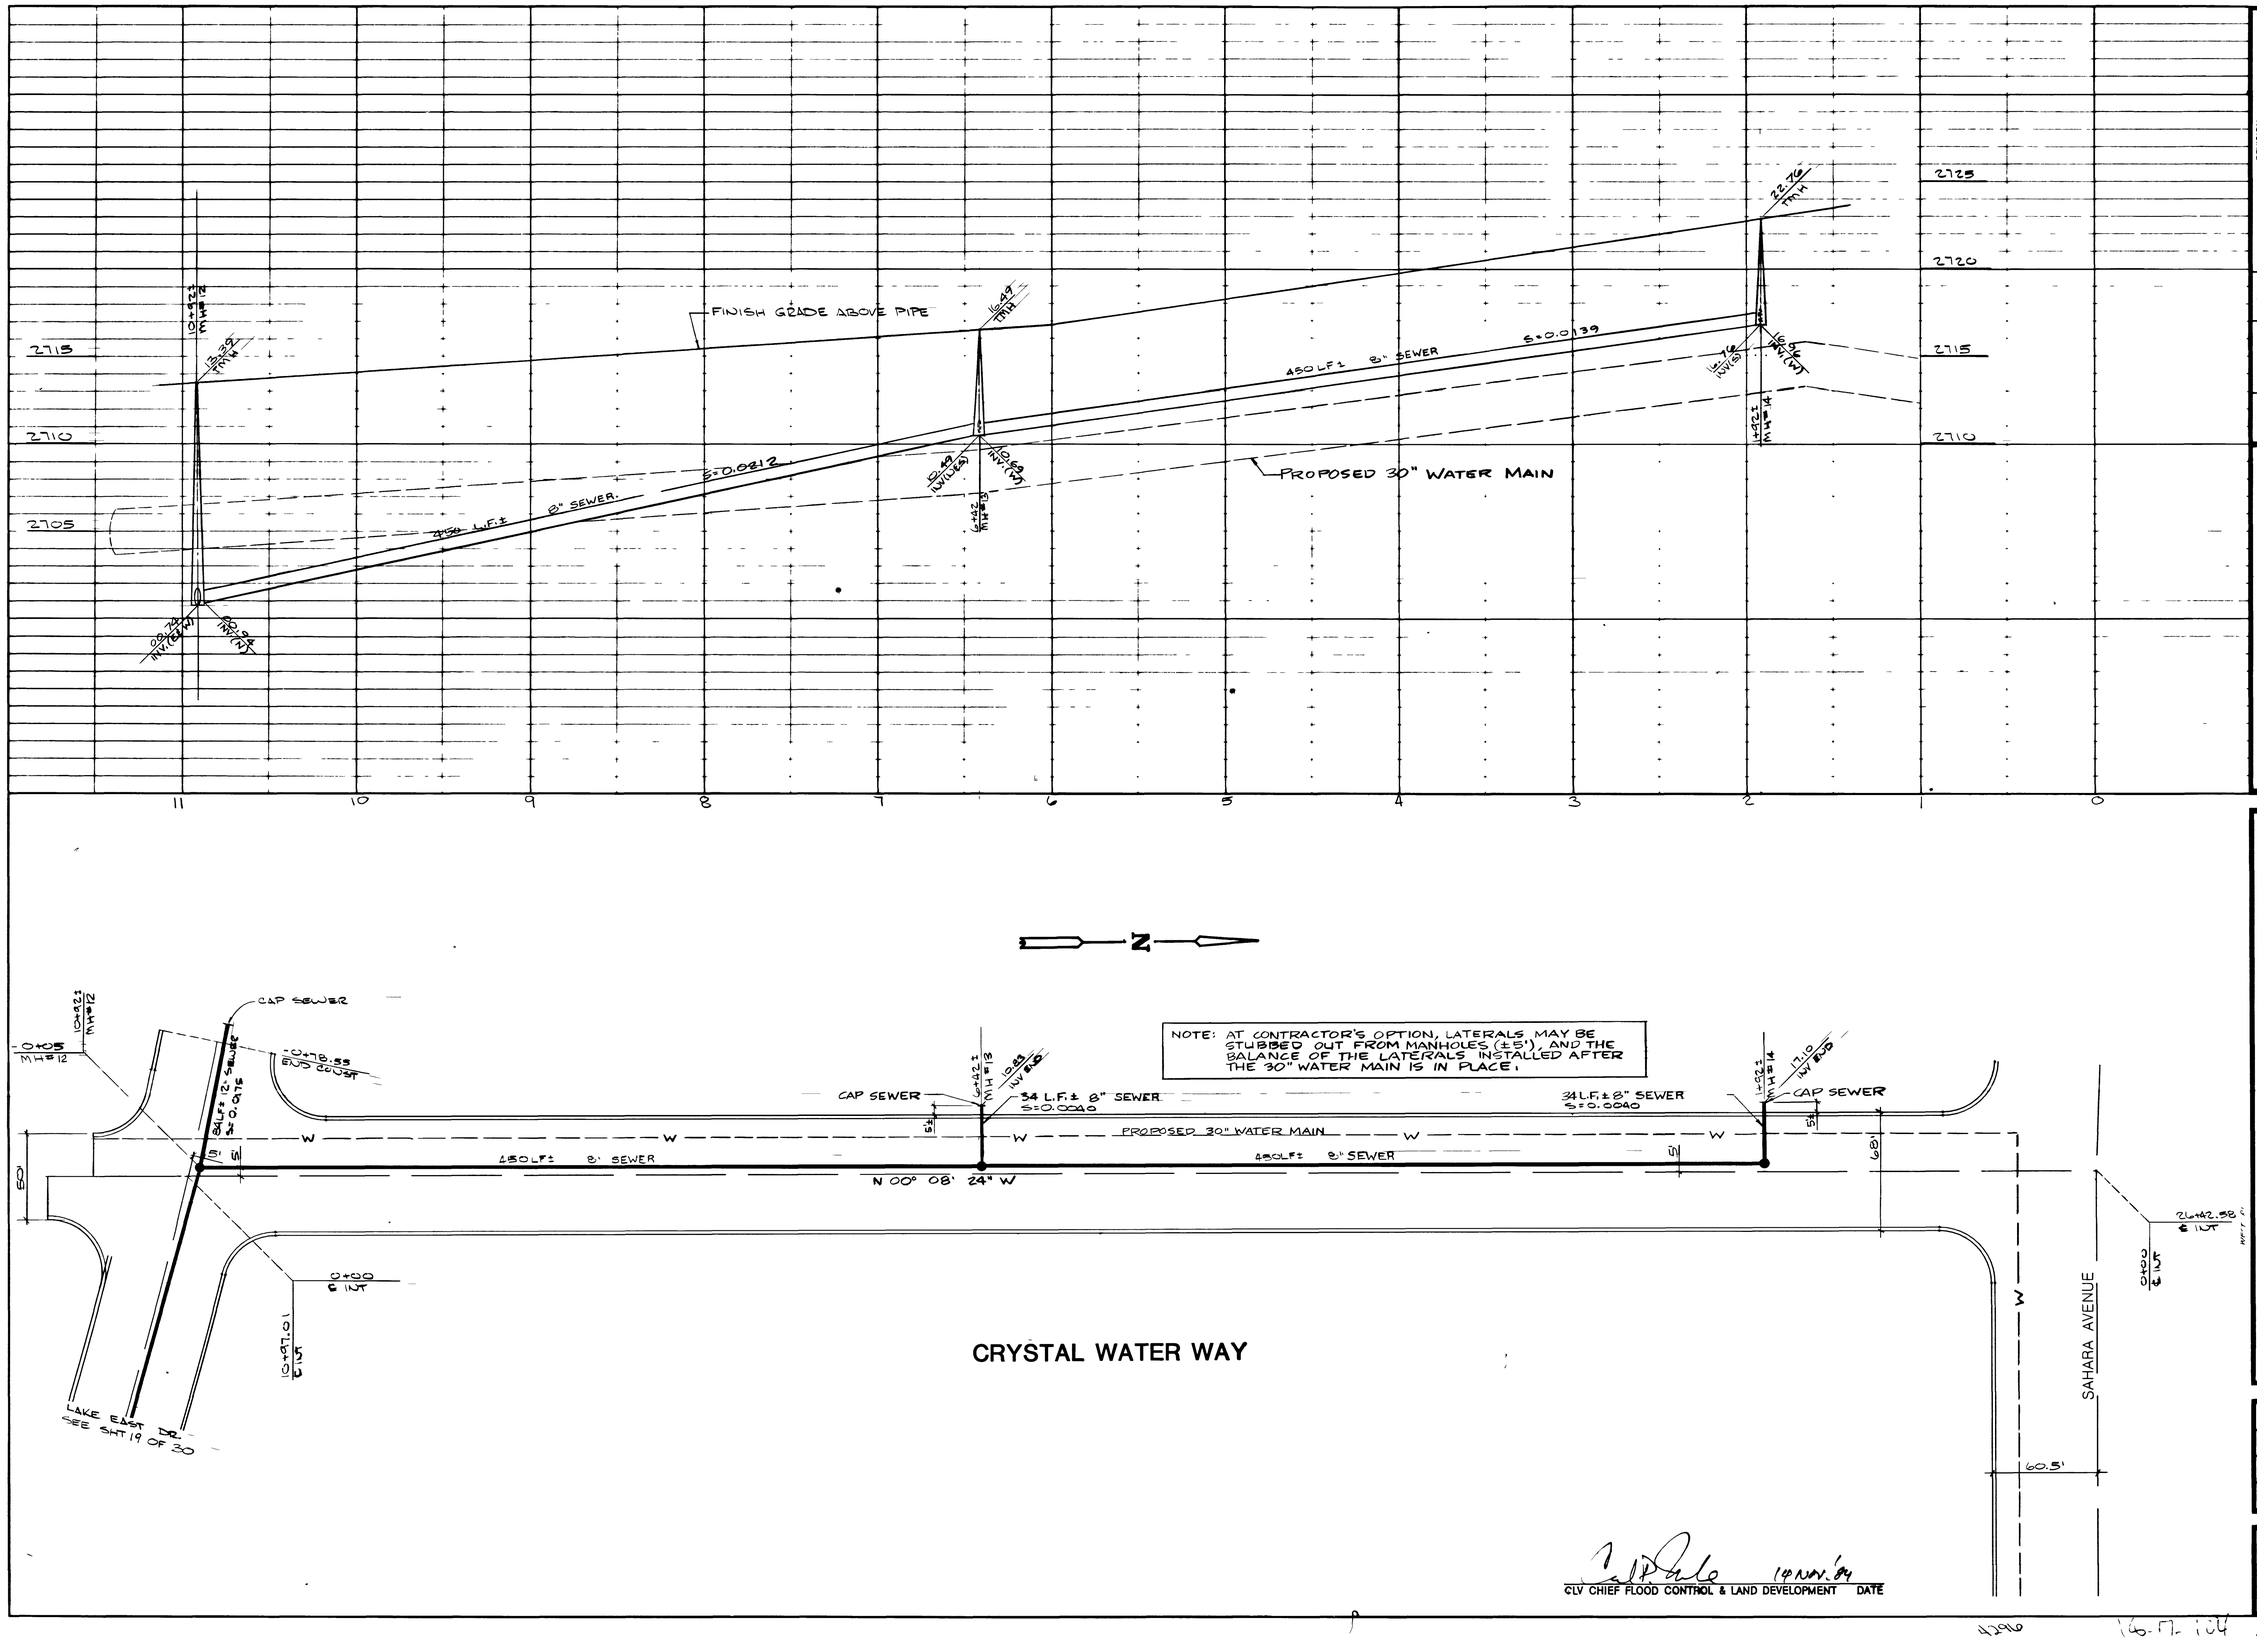

REV	DATE	BY	REVISION

ENGINEERS & SURVEYORS INCORPORATED
7022 W. CHARLESTON BLVD.
LAS VEGAS, NEVADA 89117
PHONE 702 / 363-6415

SUBMITTED BY: PAUL F. TARKANIAN, NEVADA REG. No. 5916

TITLE: SEWER PLAN & PROFILE
CRYSTAL WATER WAY

PROJECT: THE LAKES at WEST SAHARA PHASE 1A

WO NO	830802-1A
BY	D MAXFIELD
DATE	8-14-84
SCALE	HOR 1" = 40' VER 1" = 4'

SHEET 20 OF 30 SHEETS

1296 16-17-104 307Y-1933-1 A

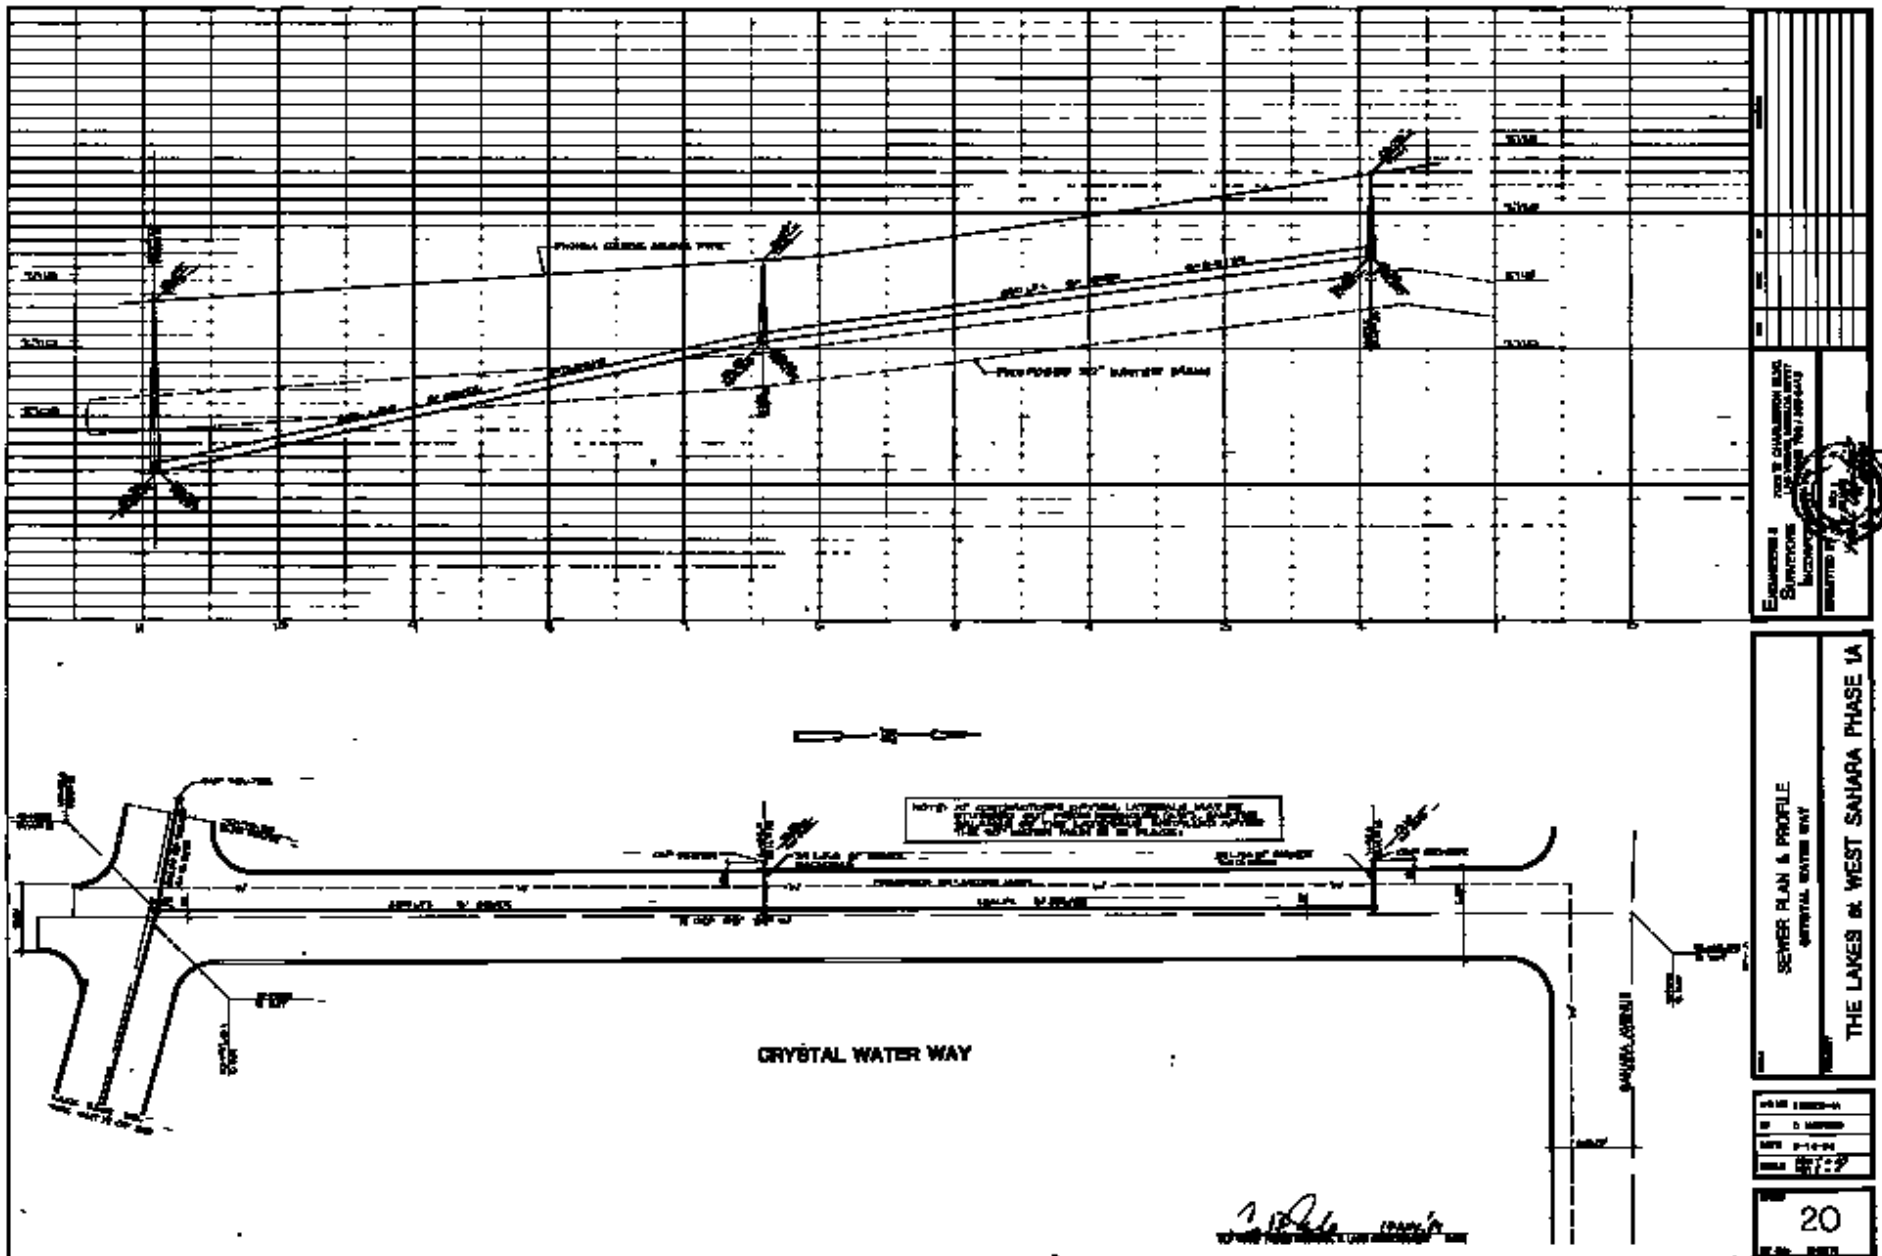
CRYSTAL WATER WAY
SAHARA AVENUE
SEWER PLAN & PROFILE
THE LAKES at WEST SAHARA PHASE 1A
20