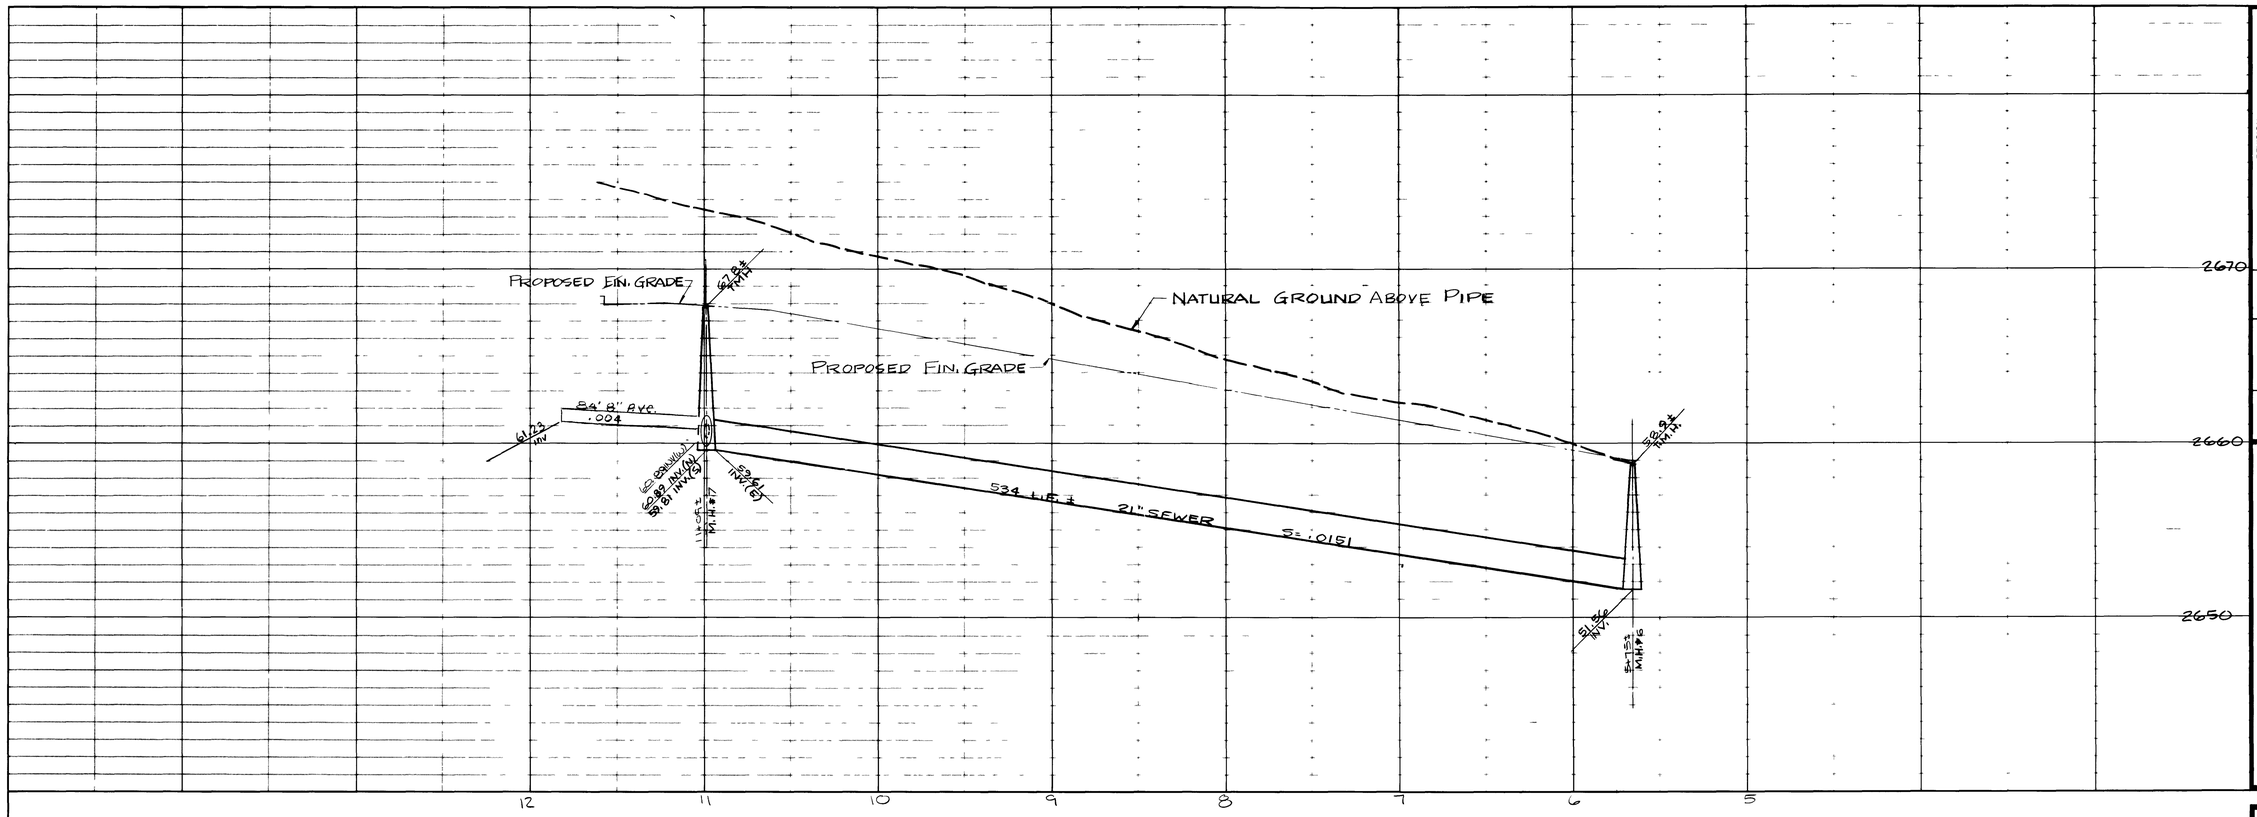

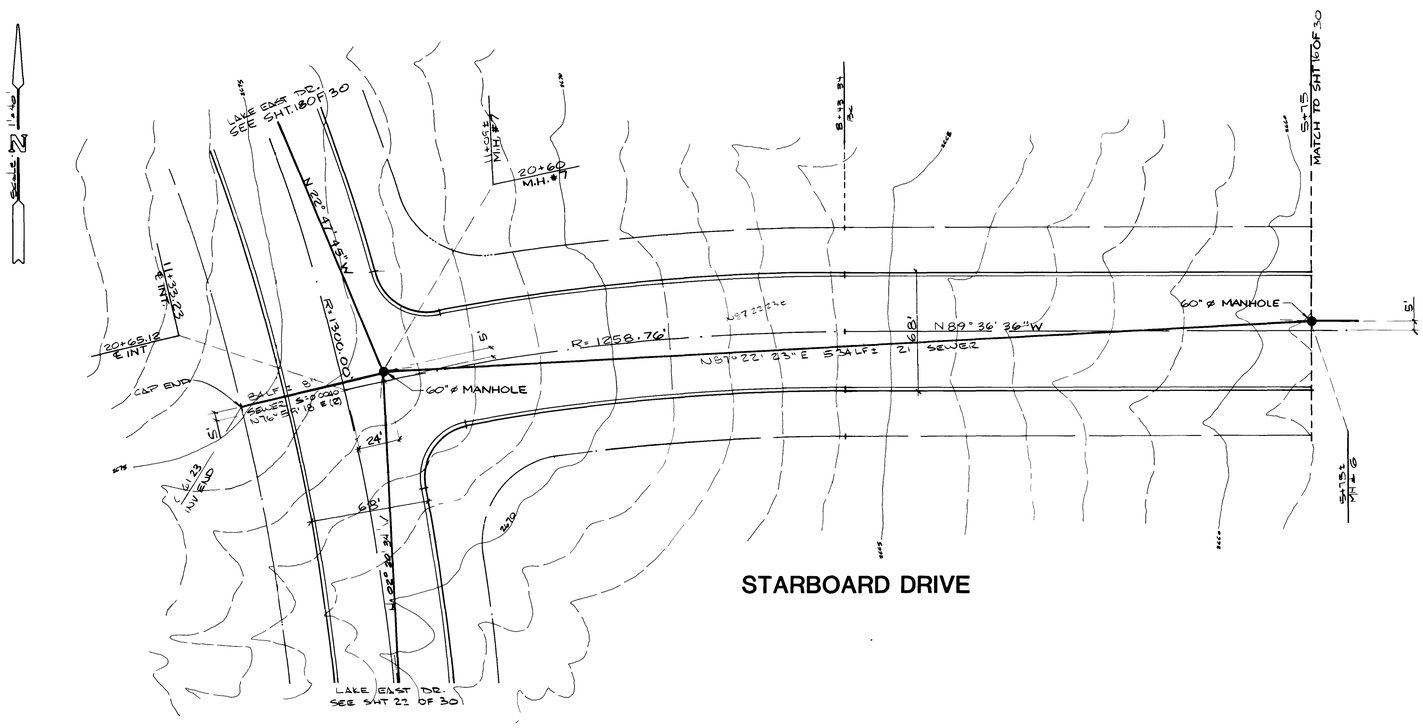

REV	DATE	BY	REVISION

ENGINEERS & SURVEYORS INCORPORATED
7022 W CHARLESTON BLVD
LAS VEGAS, NEVADA 89117
PHONE 702 / 363-6415

SUBMITTED BY: Paul C. Valentine 10/31/84

TITLE: SEWER PLAN & PROFILE
STARBOARD DRIVE

PROJECT: THE LAKES at WEST SAHARA – PHASE 1A

WO NO	830802
BY	D. REED
DATE	10/84
SCALE	HOR: 1"= 40' VERT: 1" = 4'

SHEET 17 OF 30 SHEETS

14 NOV. '84
CLV CHIEF FLOOD CONTROL & LAND DEVELOPMENT DATE

307Y-1933-1A

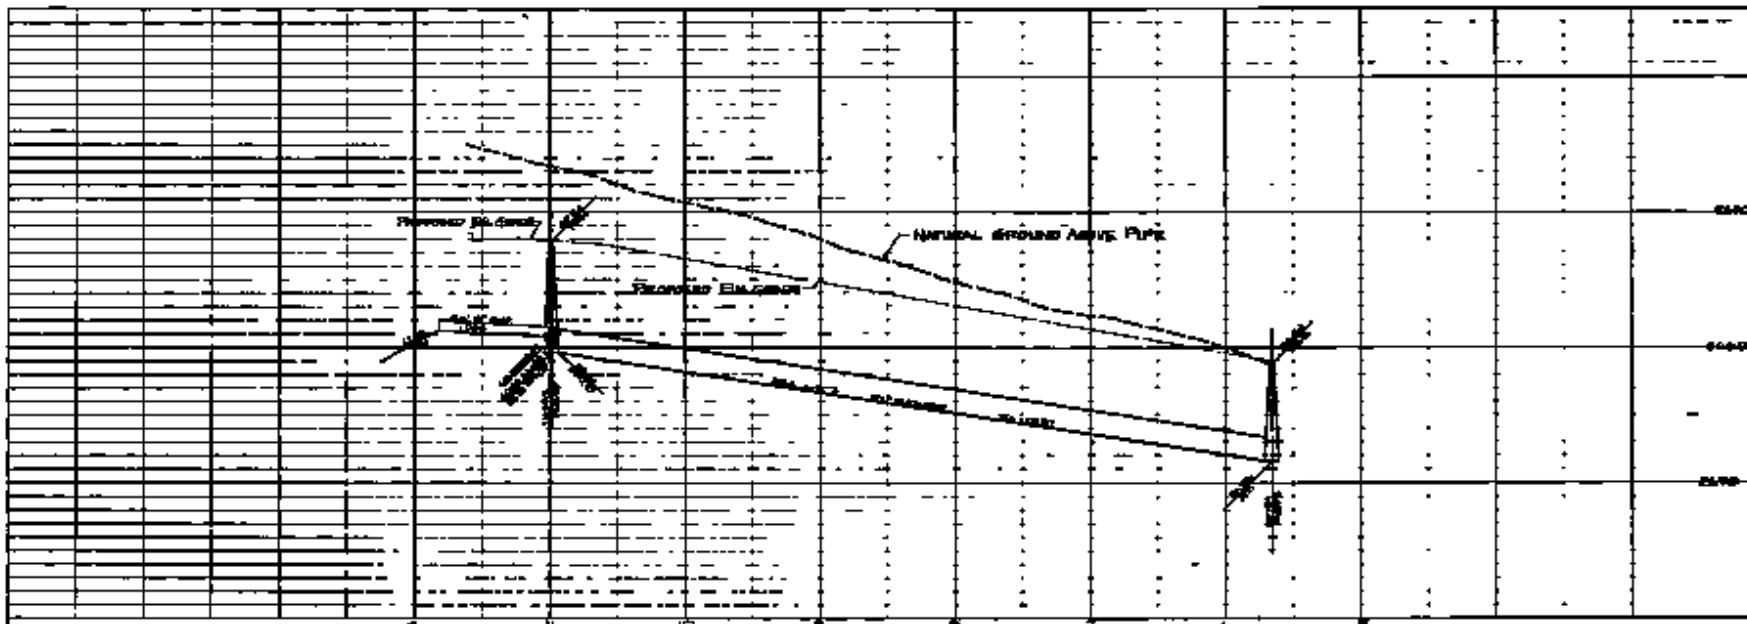

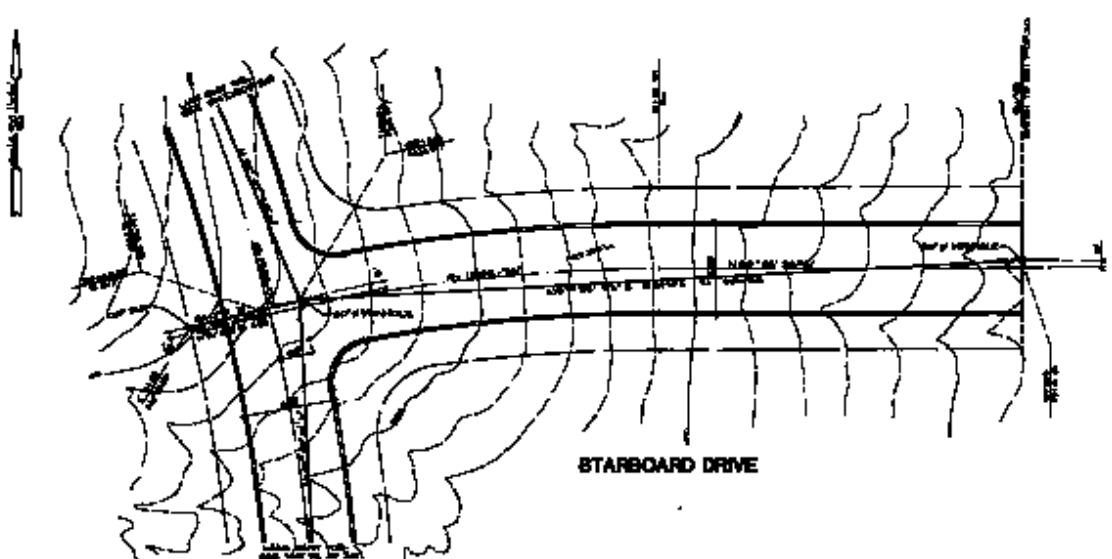

SEWER PLAN & PROFILE

THE LAKES at WEST SAHARA – PHASE 1A

17