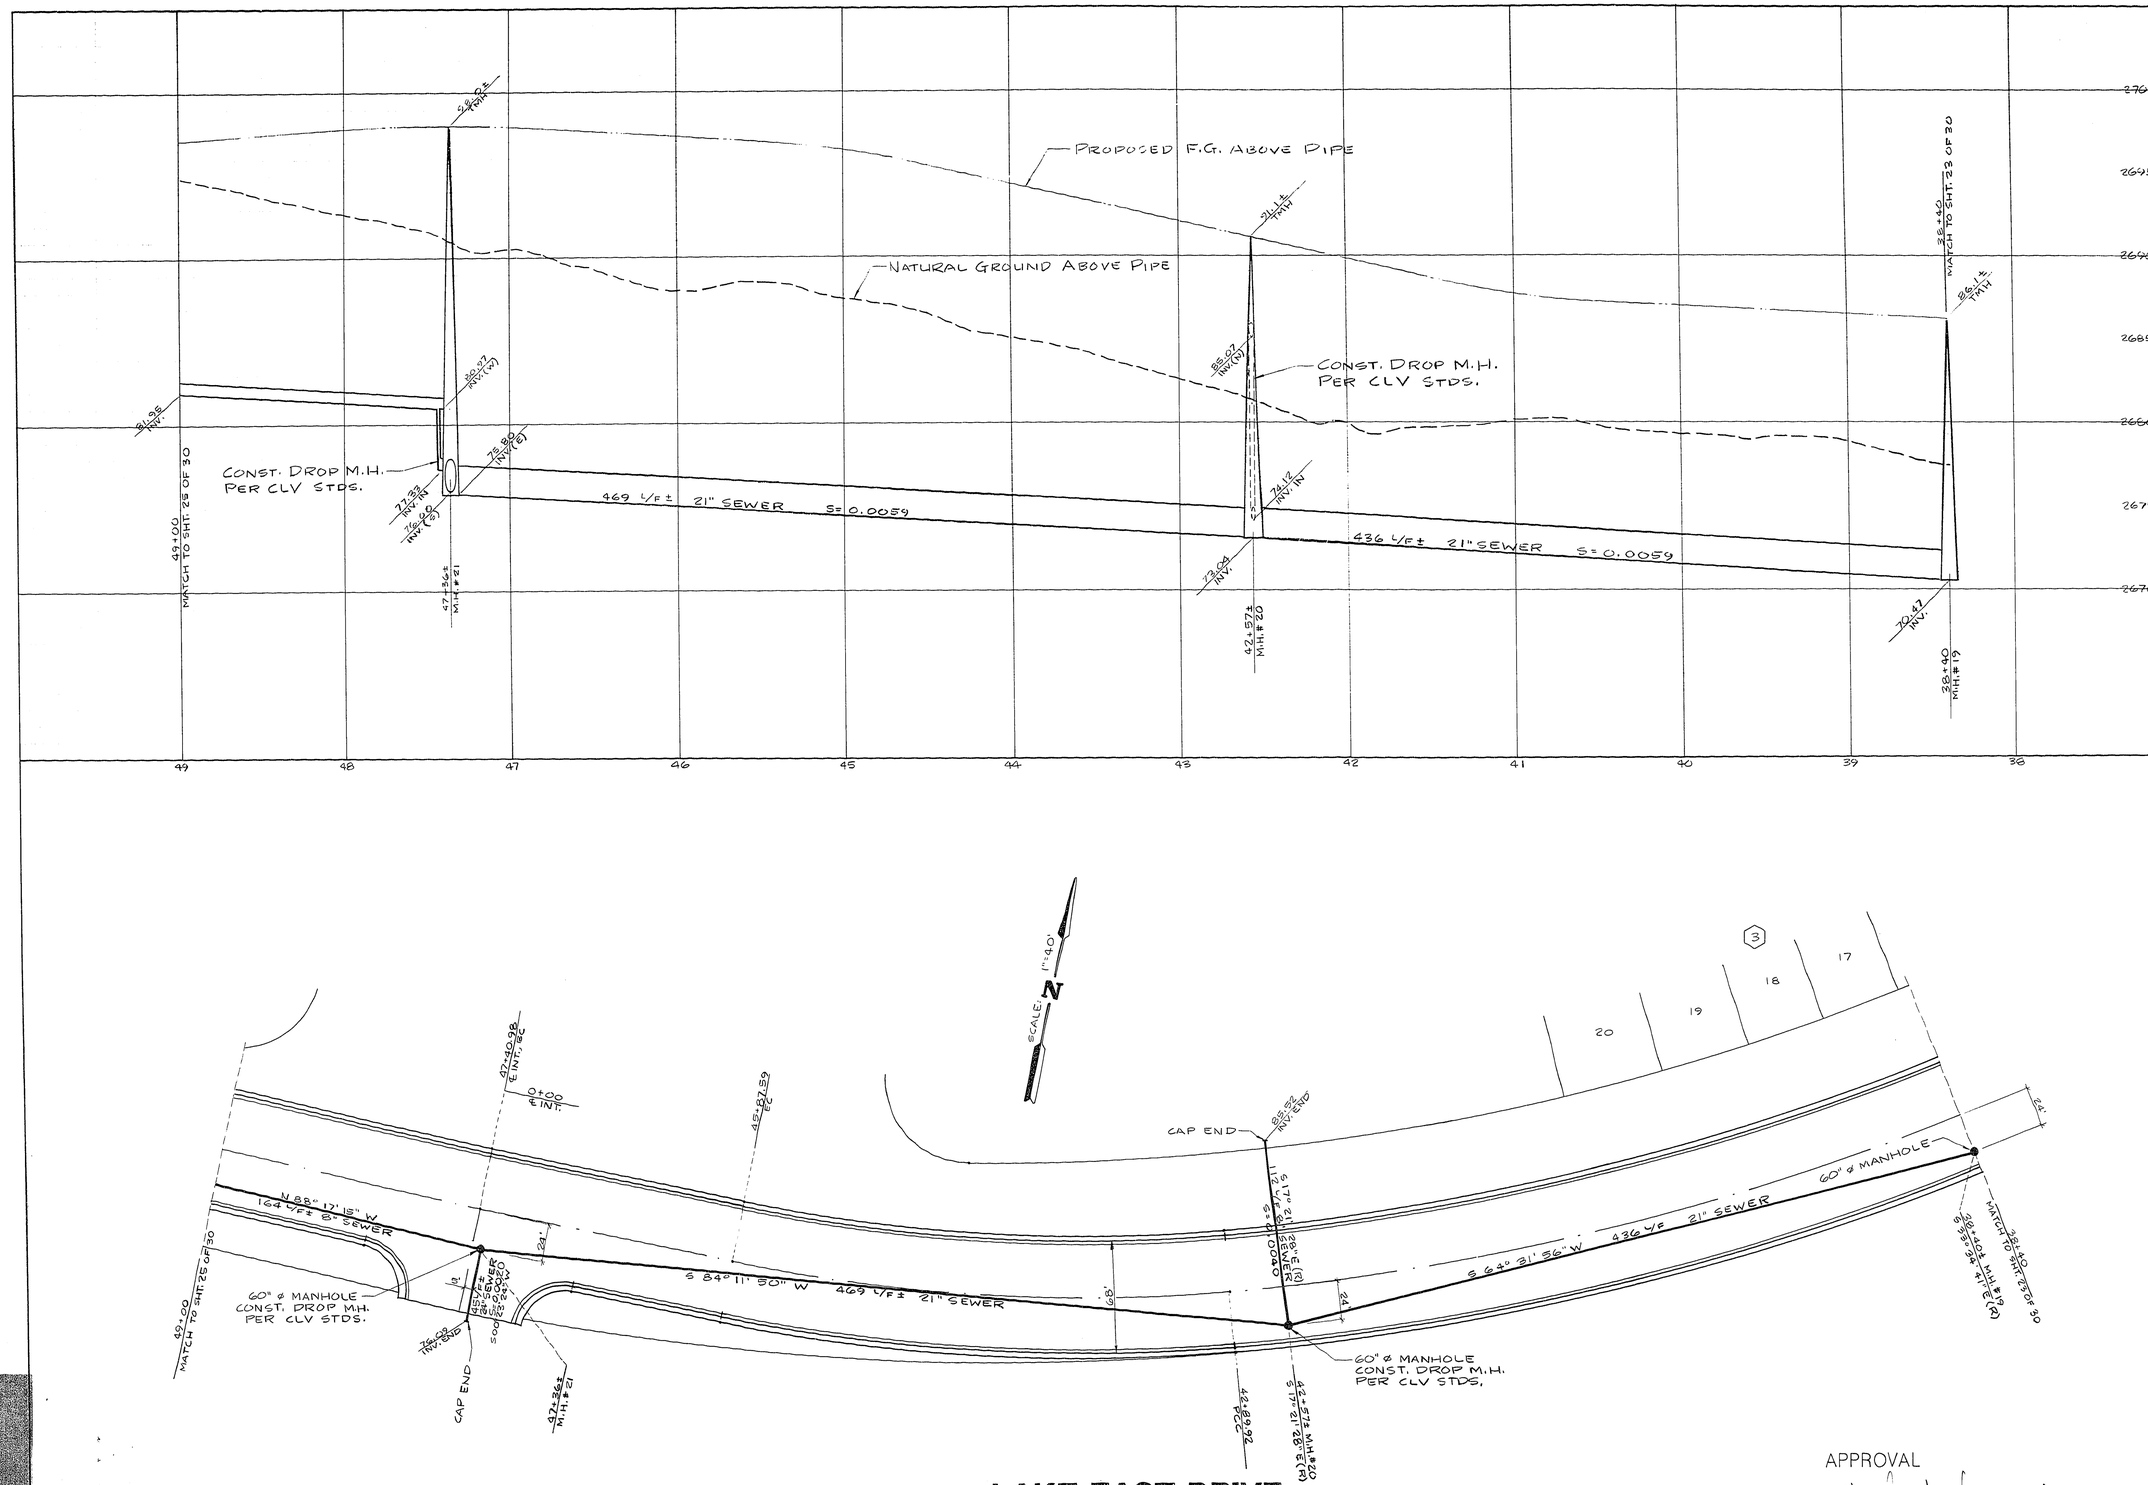

REV	DATE	BY	REVISION
1	01/04/85	DMR	REDRAWN (REV'D FROM MH19 to 49+00)

ENGINEERS & SURVEYORS INCORPORATED
7022 W. CHARLESTON BLVD.
LAS VEGAS, NEVADA 89117
PHONE: 702 / 363-6415

SUBMITTED BY:

TITLE: SEWER PLAN & PROFILE
LAKE EAST DRIVE

PROJECT: THE LAKES at WEST SAHARA – PHASE 1A

WO NO. 830802
BY D. REED
DATE 1/09/85
SCALE HORIZ. 1"=40' VERT. 1"=4'

SHEET 24 OF 30 SHEETS

APPROVAL

CLV CHIEF FLOOD CONTROL & LAND DEVELOPMENT — DATE 1/16/85

16.M.107

307Y-1933-1A